


General Notes:

1. All dimensions to be checked on site prior to construction or fabrication. Any discrepancies should be reported to the architect.
2. Where structural elements are shown this is for illustrative purposes only. All structural design to be carried out by suitably qualified structural engineer.
3. All drawings are indicative of architect's visual requirements and show design intent only. All work is subject to change upon detail design.
4. Do not scale from this drawing; work to figured dimensions only. If IN DOUBT ASK.
5. All work to conform to current building regulations and all current construction legislation. All statutory requirements are shown on the drawings. These should be reported to the architect immediately.
6. All drawings are to be read in conjunction with specifications and drawings of all other consultants.
7. This drawing has been produced using survey information supplied by others; the accuracy of which Small Design Studio can not guarantee. All dimensions are to be checked and confirmed onsite by the contractor prior to construction.
8. Copyrights - This drawing is the property of Small Design Studio. You hereby agree and undertake that you will in any way utilize, copy, reproduce or take advantage of the drawings (or any part of them) prior to our written consent. Should any contravention occurs, the onus shall be on you to prove that you have not been in breach.

KEY


 Site Boundary

 Element to be demolished

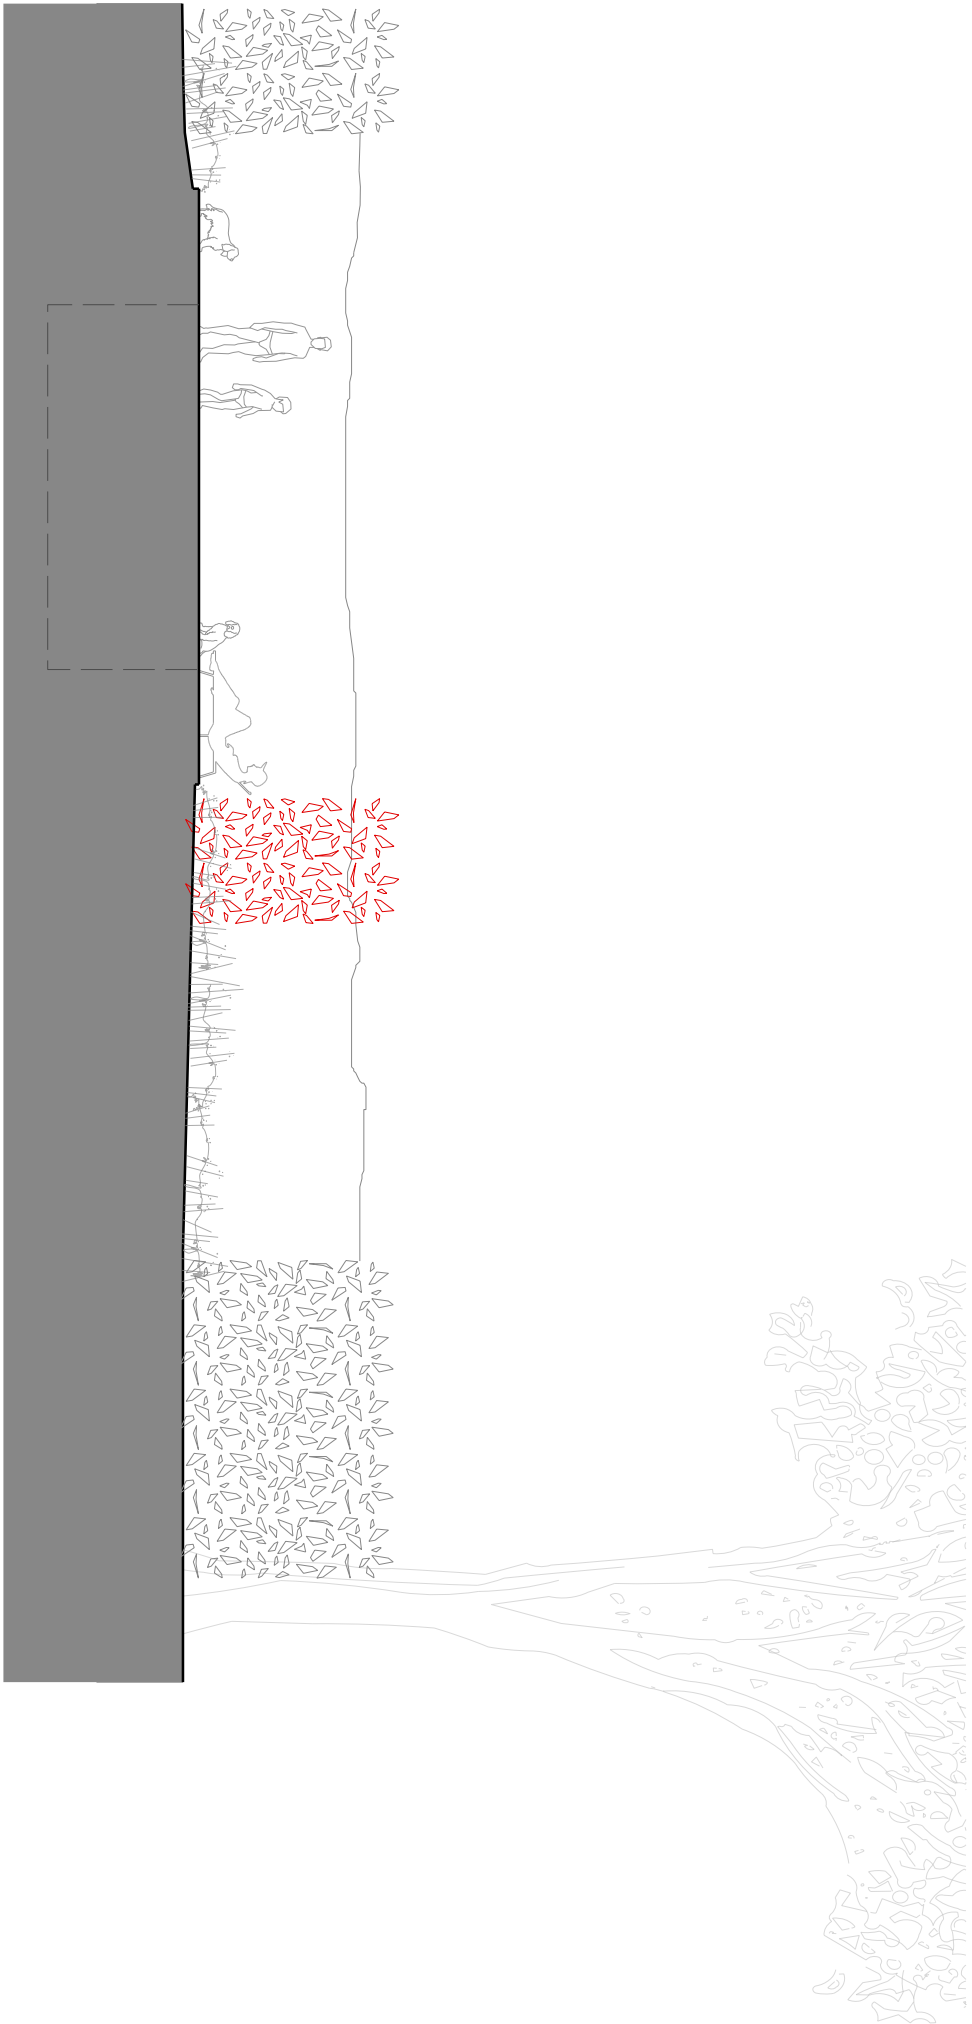



01 EXISTING SIDE ELEVATION 01

A1/A3 @ 1:50/ 1:100

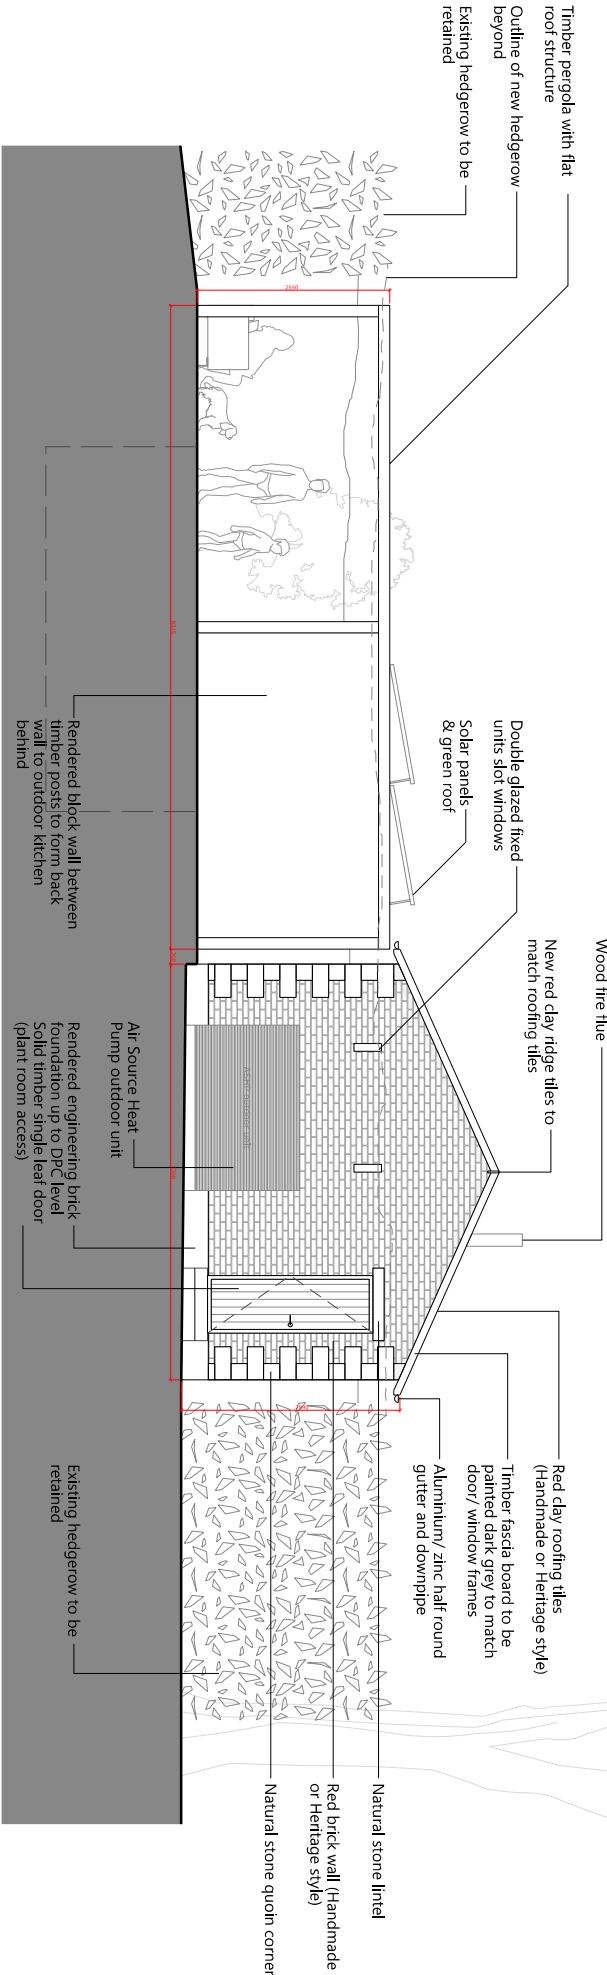

02 PROPOSED SIDE ELEVATION 01

A1/A3 @ 1:50/ 1:100

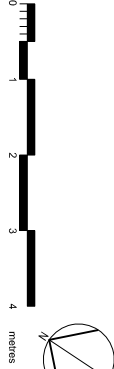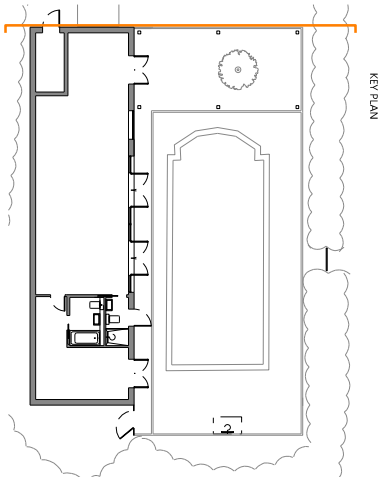

P1 28.11.2025 For Planning  
A1 04.11.2025 Amendment

**small design studio**



|                    |                                  |
|--------------------|----------------------------------|
| PROJECT NUMBER:    | PROJECT ADDRESS:                 |
| <b>069</b>         | <b>Park Farm House, Henfield</b> |
| PROJECT REFERENCE: | <b>BNS 98A</b>                   |
| <b>FPH</b>         |                                  |

|                 |                    |           |
|-----------------|--------------------|-----------|
| DRAWING NUMBER: | FIRST ISSUED DATE: | REVISION: |
| 069-PFH-022     | 04.11.2025         | A1        |

|                                         |                       |        |          |
|-----------------------------------------|-----------------------|--------|----------|
| DRAWING TITLE:                          | STATUS:               | DRAWN: | CHECKED: |
| Existing and proposed side elevation 01 | Planning              | JL     | JL       |
| SCALE:                                  | 1:50 @ A1/ 1:100 @ A3 |        |          |

SMALL DESIGN STUDIO

A: 23 Church Street, Steyning, BN44 3YB  
T: +44(0) 1903 905105  
E: [info@smalldesignstudio.co.uk](mailto:info@smalldesignstudio.co.uk)  
W: [www.smalldesignstudio.co.uk](http://www.smalldesignstudio.co.uk)

