



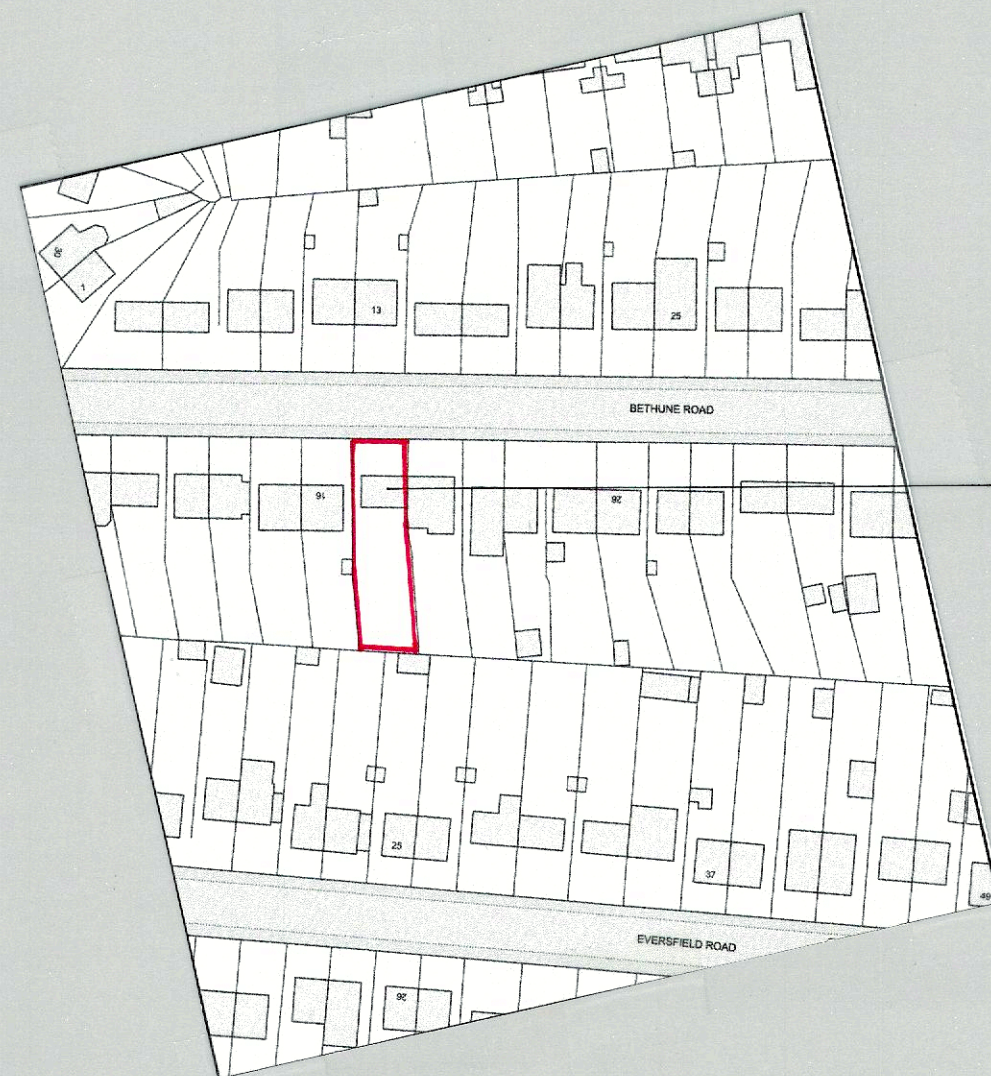


The Site
18 Bethune Road
Horsham,
West Sussex
RH13 5JP.

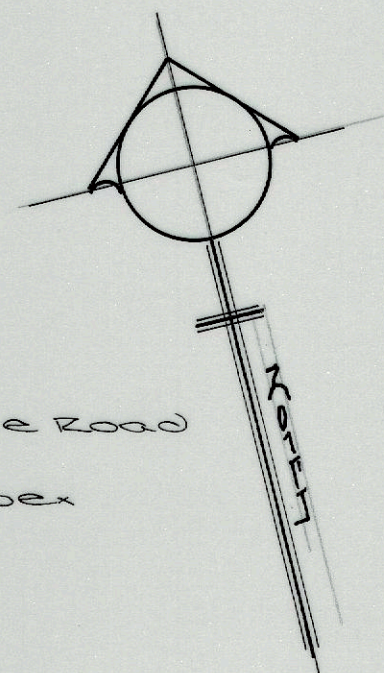


The Site
18 Bethune Road.
Horsham,
West Sussex
RH13 5JP.


Proposed rear
extension

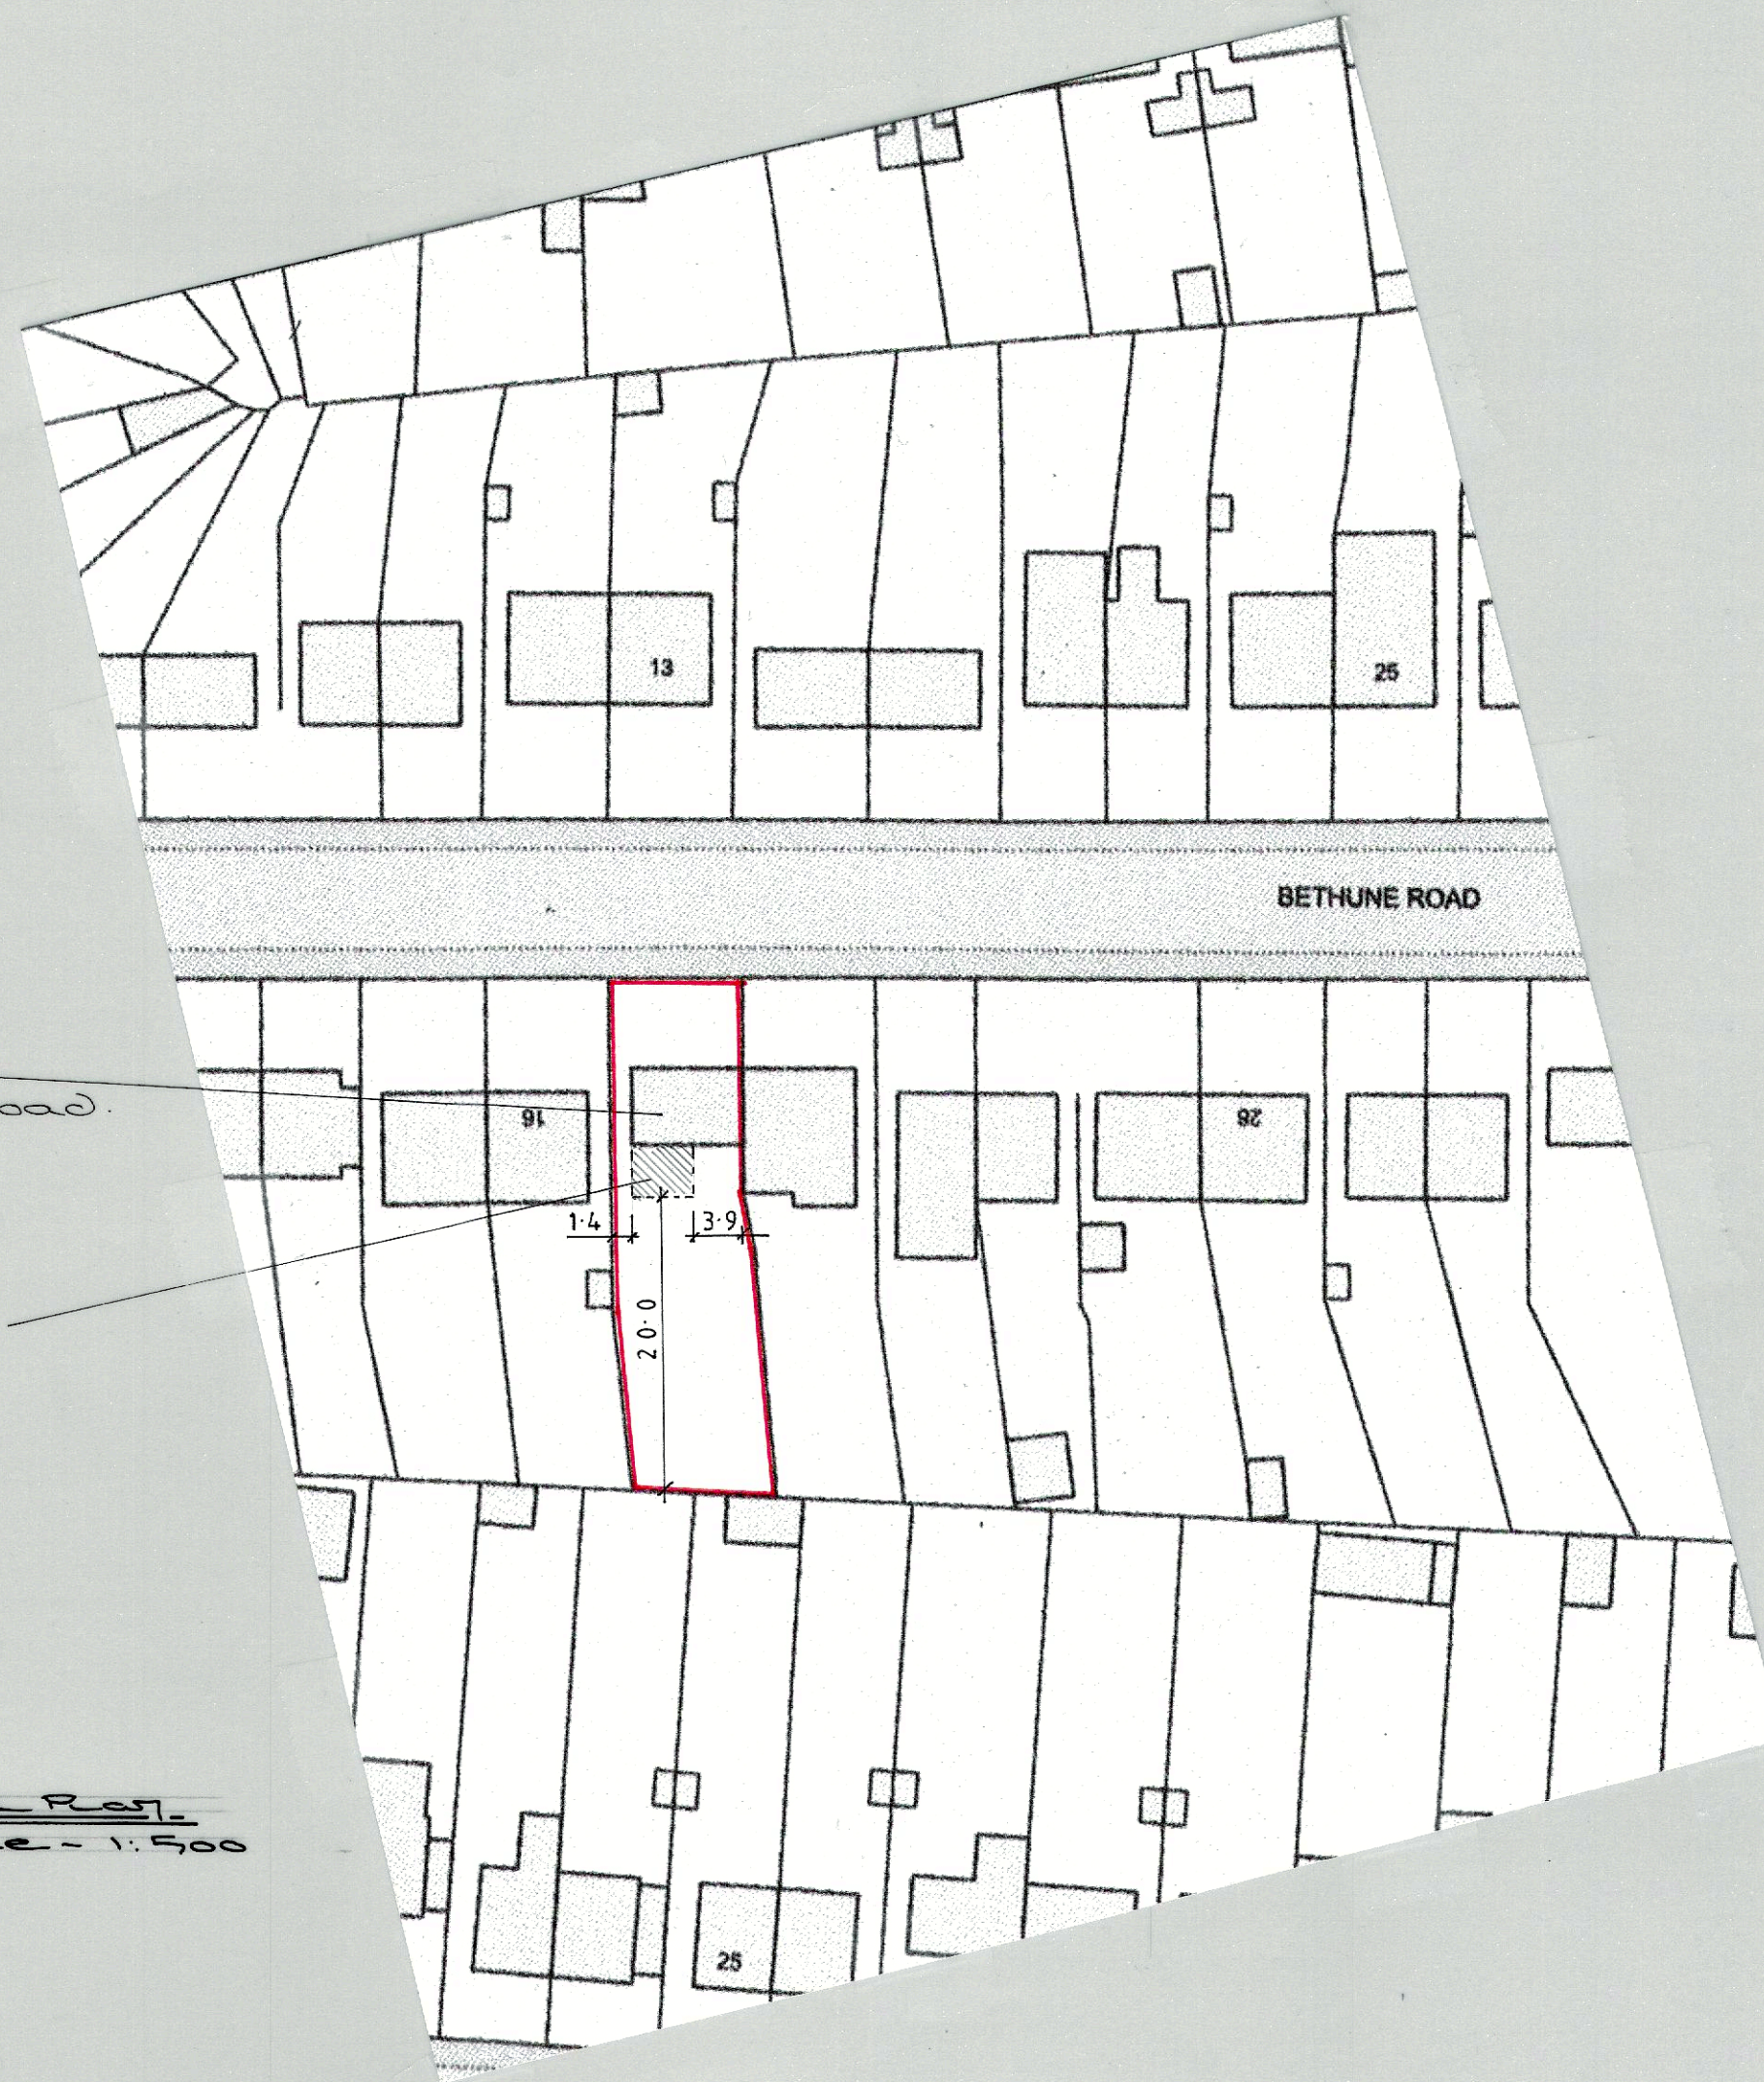

Block Plan
Scale - 1:500

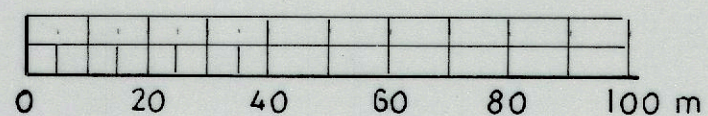

Scale - 1:1250

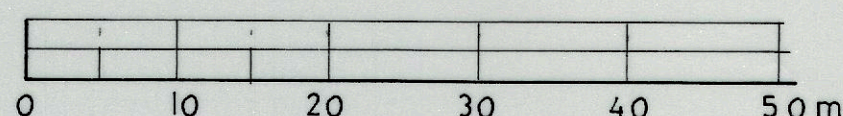

Scale - 1:500

Proposed Two Storey Rear Extension at: -
18. Bethune Road, Horsham, West Sussex. RH13 5JP
 Title: Location and Block Plans.
 Client: Mr & Mrs Thomas
 Date: October 2025
 Scales: 1: 1250 & 1: 500 @ A2
 Drawing No: 2025/ 350/ 001
 Drawn: ST