514600m 514700m 514800m 514900m 515000m

130700m

130600m

130500m

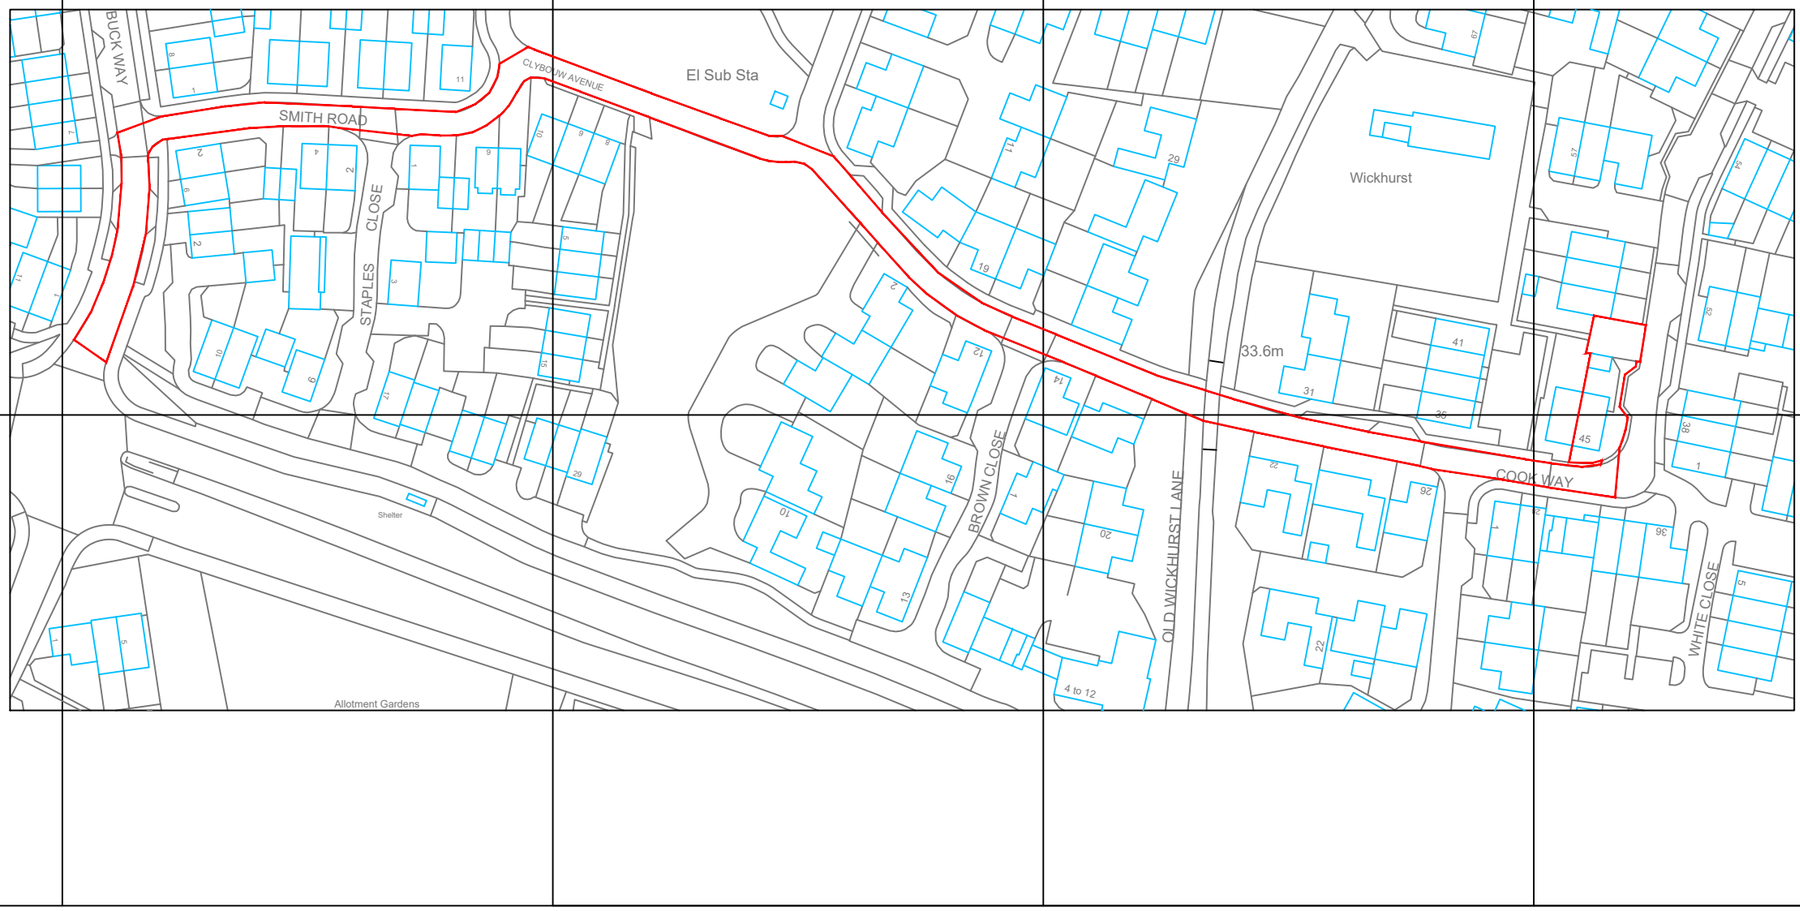

514600m 514700m 514800m 514900m 515000m

©Crown Copyright and database rights 2024 OS Licence no. AC0000849896

Scale in metres 1:1250

10 20 30 40 50 60 70 80 90 100

N

COMMERCIAL DRAWING SERVICE LTD

Mount View
Tattenham Crescent
Epsom
KT18 5NU

T 07402981208
E jack@commercialdrawing.com
W www.commercialdrawing.com

Drawing Title

Location Plan

Project

45 Cook Way
Broadbridge Heath
RH12 3US

Client

Mr & Mrs Cullinane

Scale @ A3	Issue Date	Drawn By
1:1250	19/11/2024	JT
Job No.	**Drawing No.**	**Revision**
CKW/2024	005	

Notes

Contractors should not scale or use the dimensions shown on this drawing. Any dimensions should be verified from the contractors own measurements taken on site before any the manufacture or installation of any materials.
This drawing is the property of CDS Ltd. it should not be copied or issued without their consent.