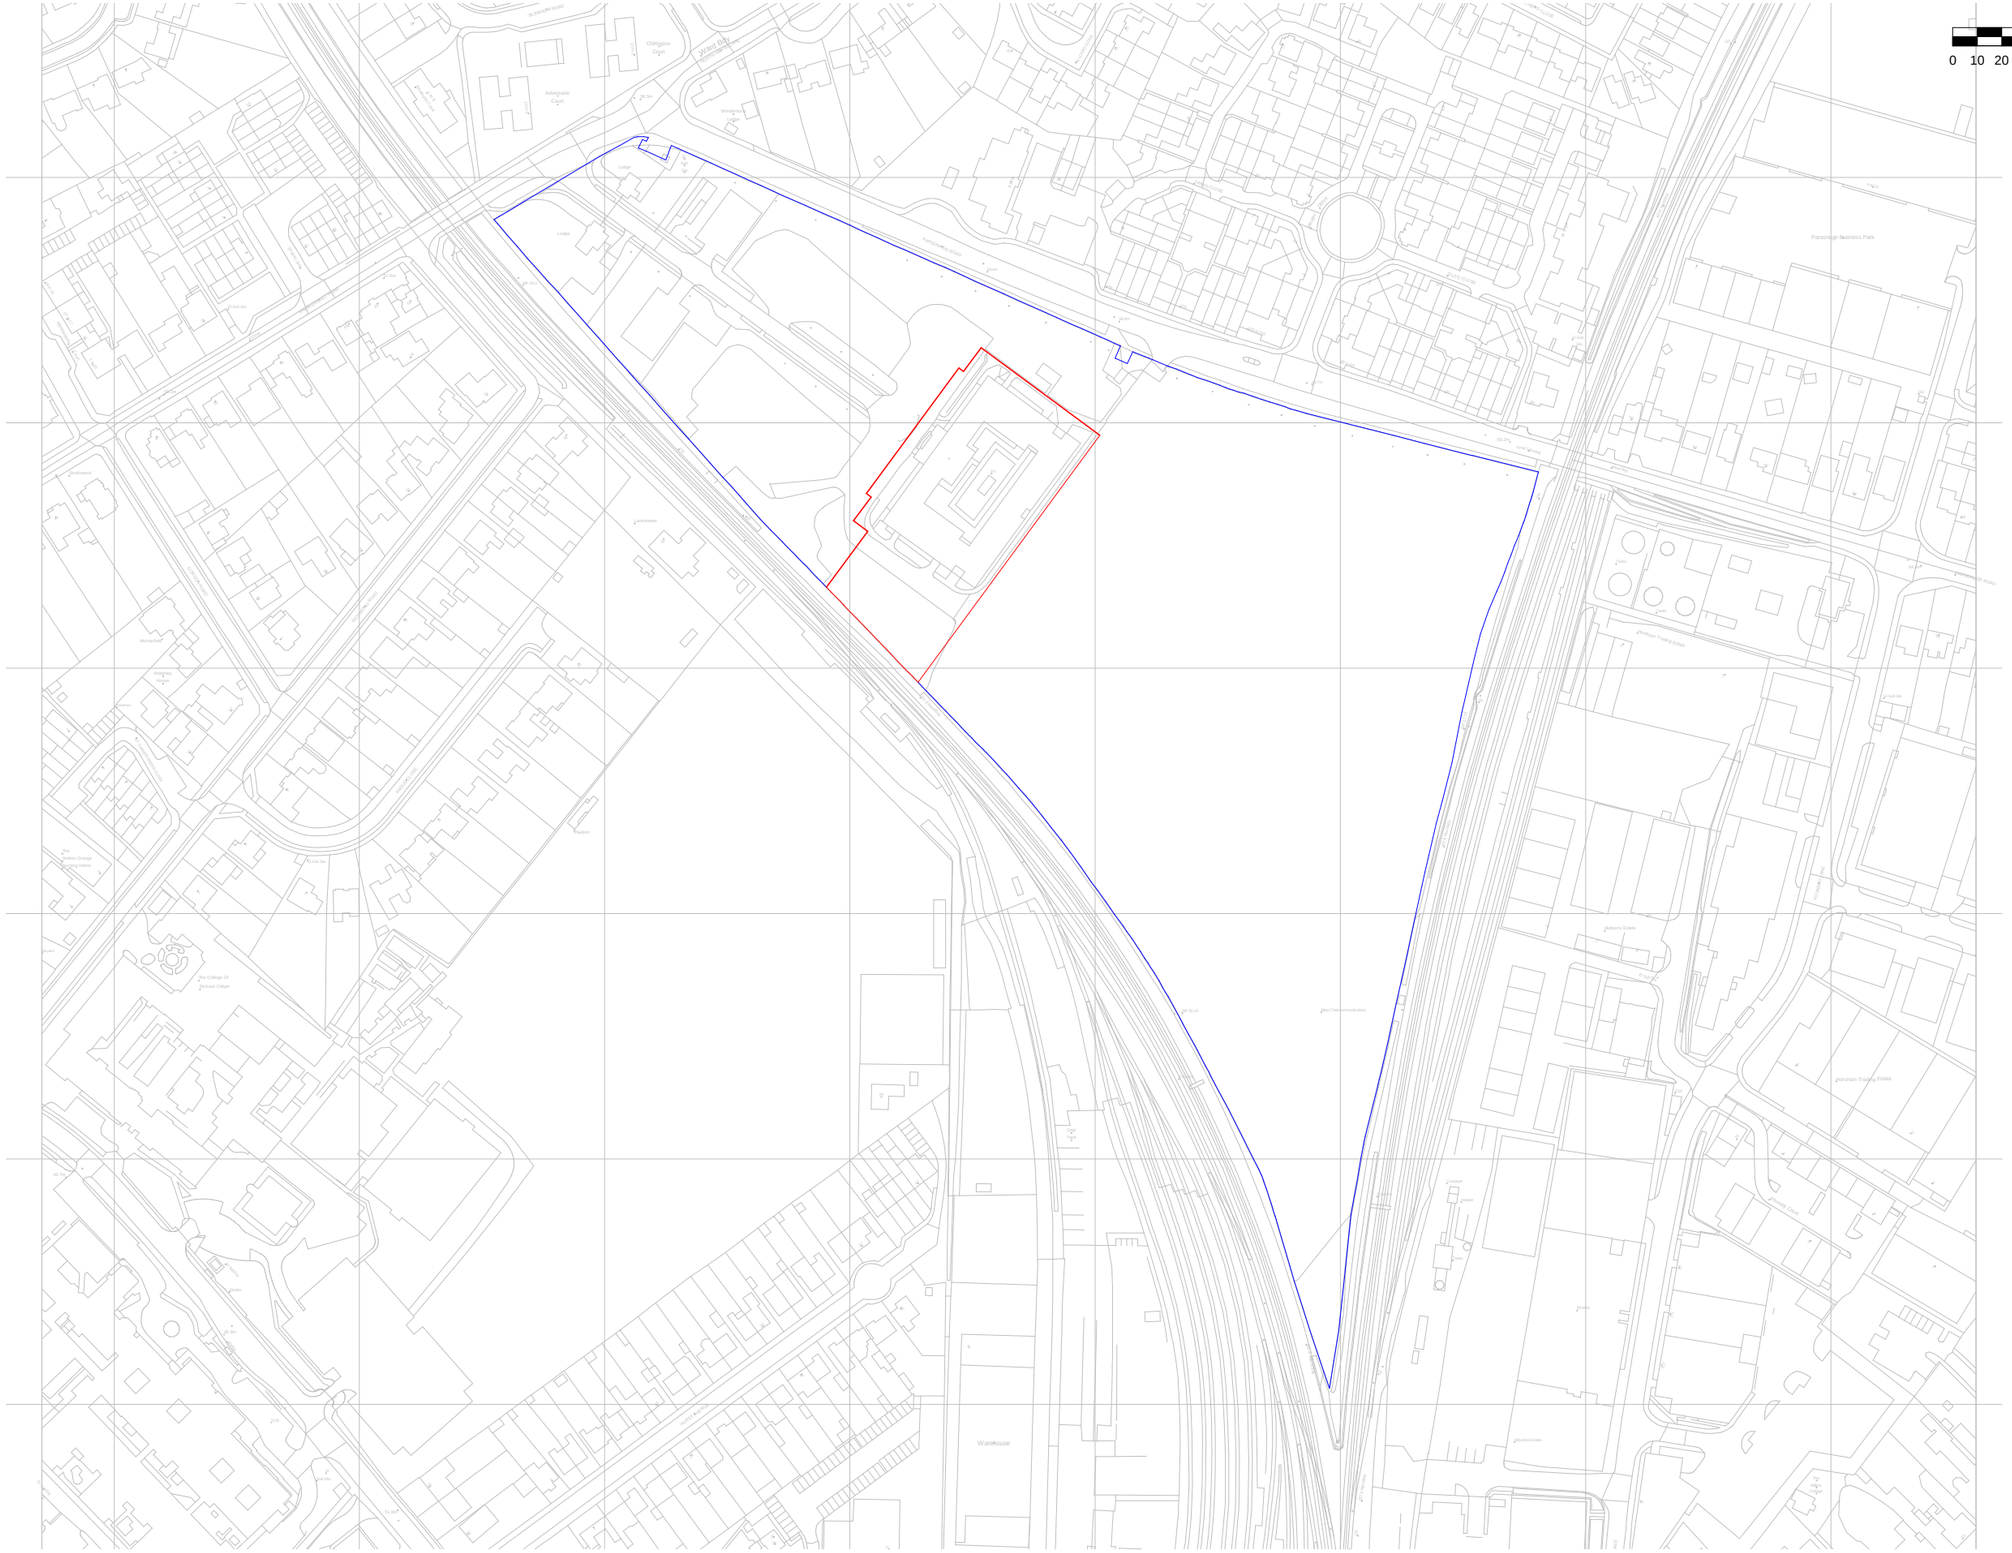

@Crown Copyright and database rights 2022 OS Licence no. 100051661

@ Copyright
Ayre Chamberlain Gaunt

A3

SCALE
1:1250

NOTES:

The copyright of this drawing is held by Ayre Chamberlain Gaunt Ltd. Not to be used for any purpose without consent.

Phase 2 – Site Location

Extent of the outline application (Ref DC/18/2687)

ACGARCHITECTS.CO.UK

Ayre Chamberlain Gaunt
Belvedere House
Basing View
Basingstoke
Hampshire, RG21 4HG

+44 (0)20 3909 5750
mail@acgarchitects.co.uk

AYRE CHAMBERLAIN GAUNT

PROJECT
Former Novartis Site

Parsonage Road, Horsham

DRAWING TITLE
Site Location Plan - Phase 2

REV.	DATE	DESCRIPTION
P1	16.12.22	Draft Planning Issue
P2	11.01.23	Updated Boundary Key
P3	16.01.23	Draft Planning Issue 2
P4	18.01.23	Planning Issue

DRWN BY	CHKD BY	APPD BY
JL	RH	OW

DRAWING NO.
project code - originator - volume - level - type - role - number
394-ACG-XX-XX-DR-A-1001

STAGE	SUITABILITY	
RIBA stage	code	description
3	S4	Suitable for Stage Approval