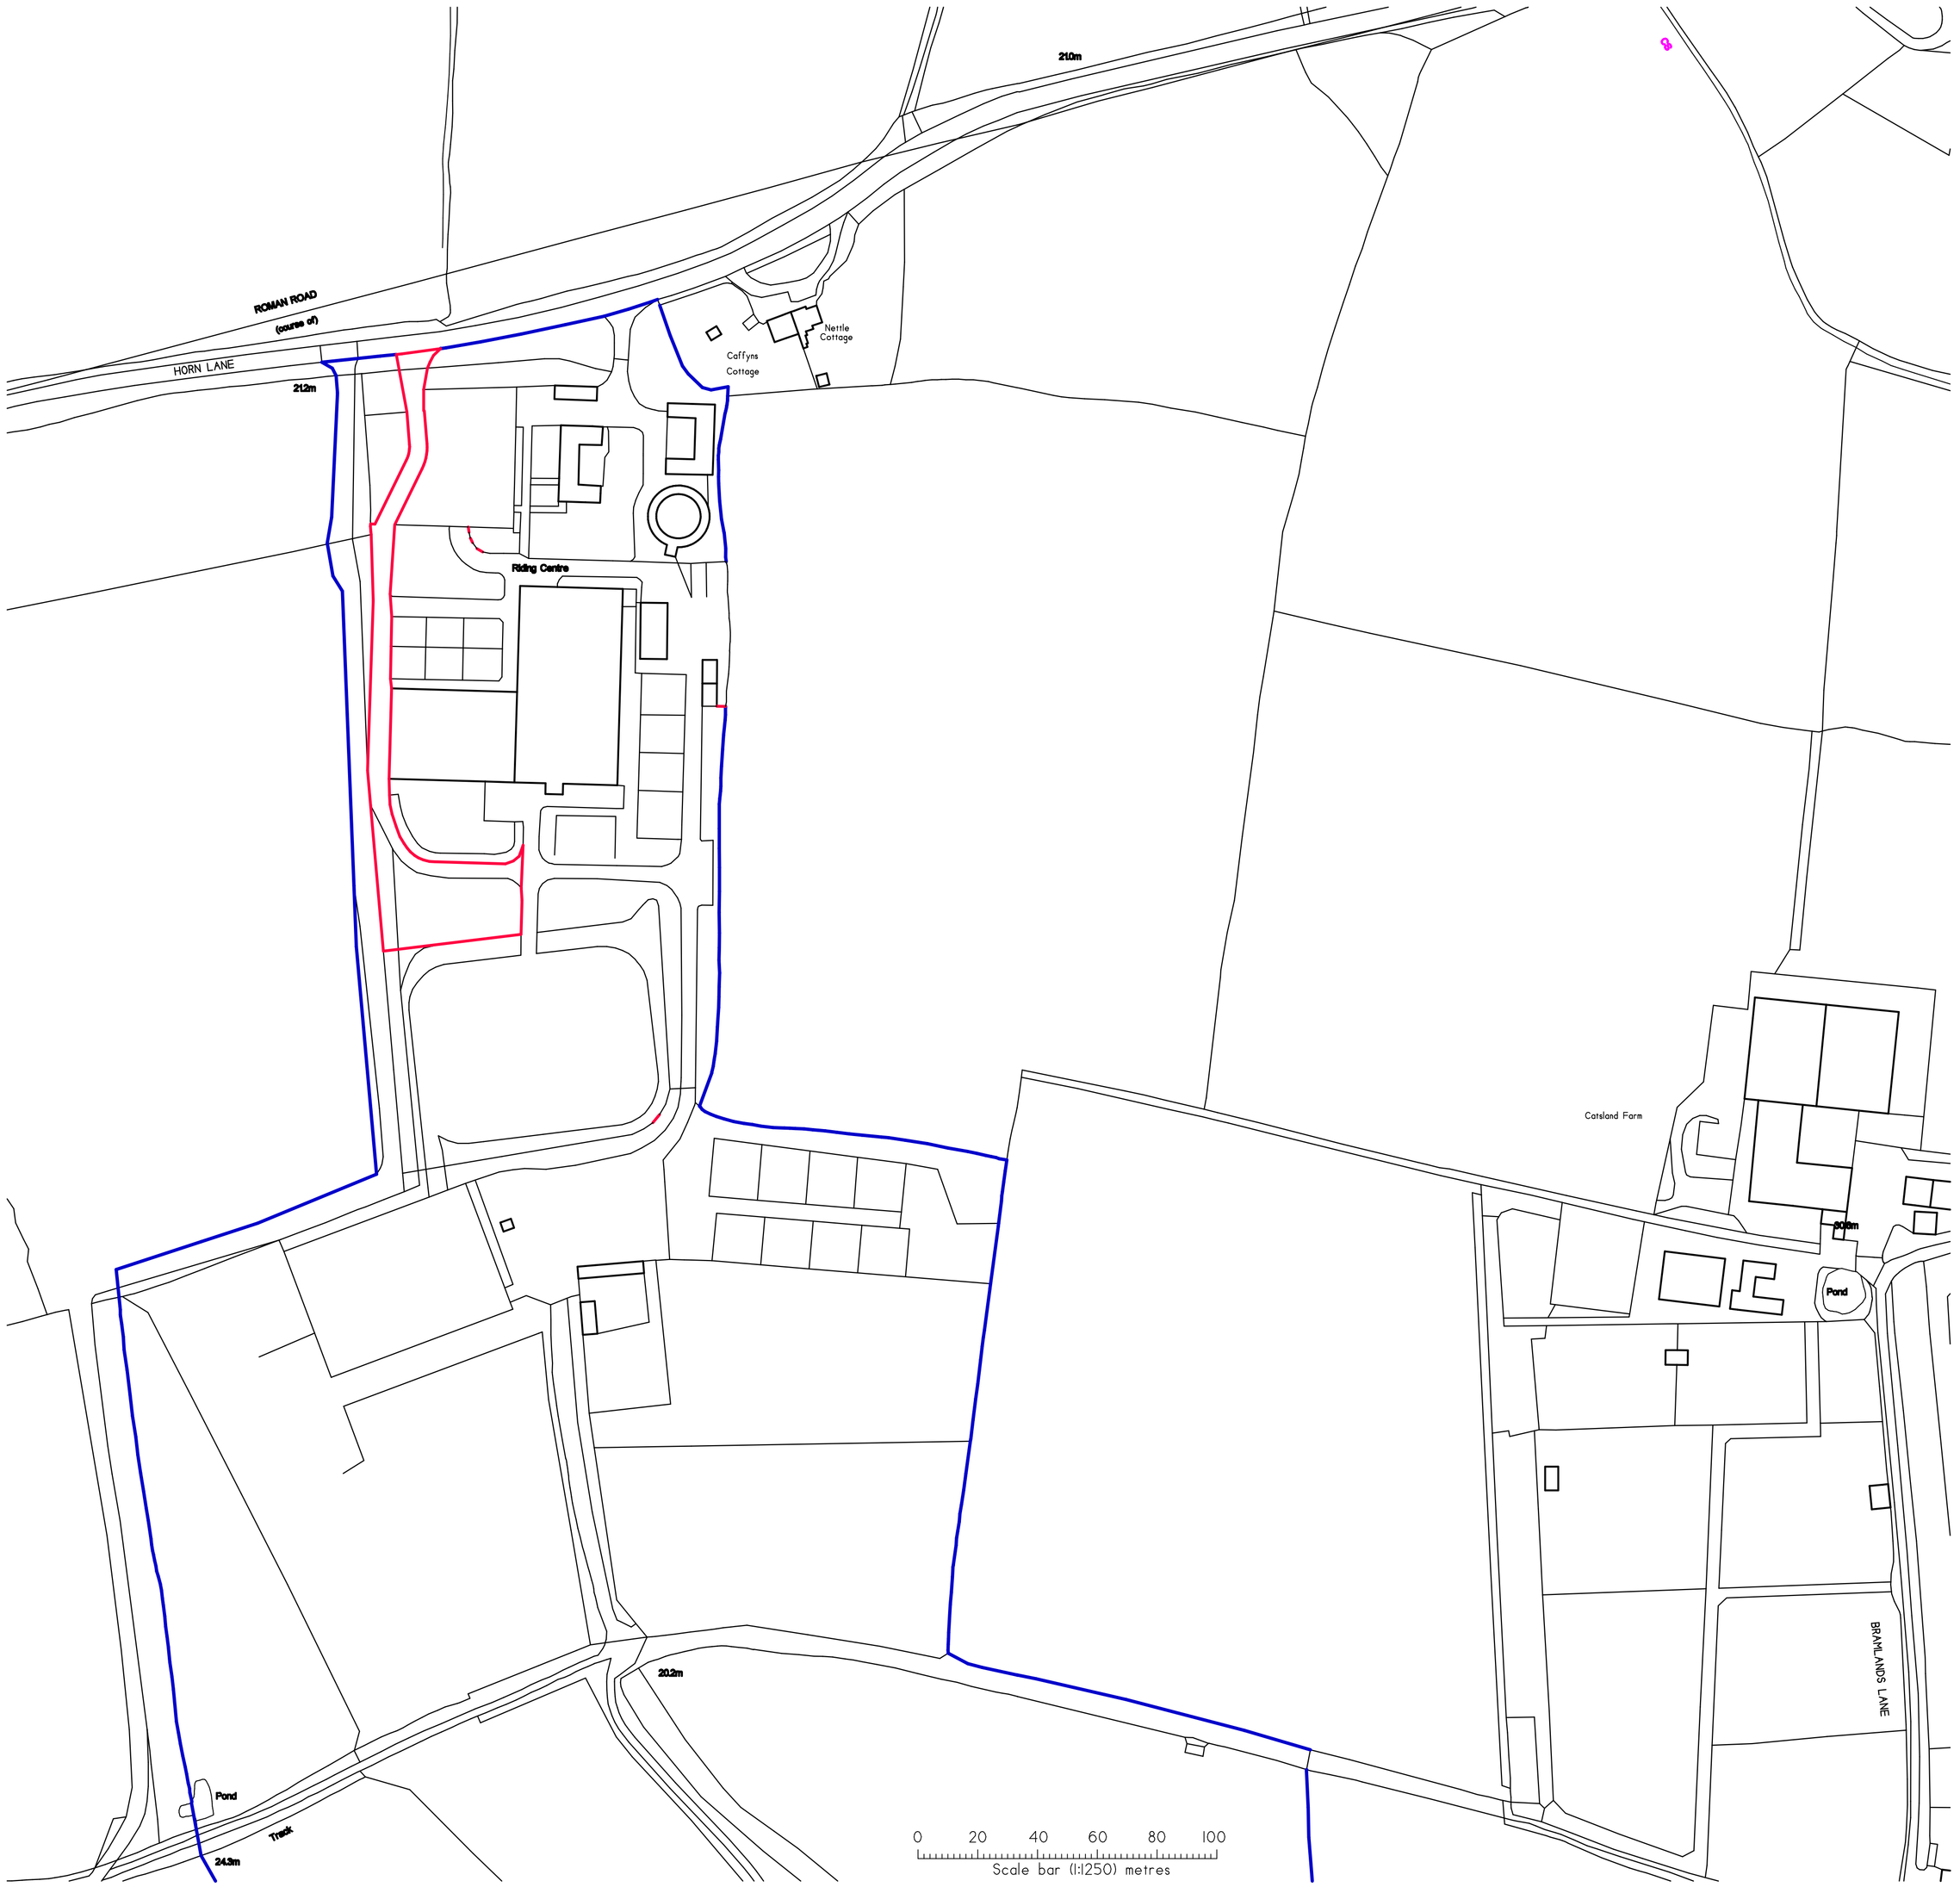


Location Plan 1:1250

N

Crown Copyright and database rights 2020 OS Licence no. 100018971

A1
1:1250

REV	DATE	DESCRIPTION

CLIENT:
Bellows Equestrian Ltd

Proposed Stable Block
Hascombe Farm
Horn Lane
Henfield
BN5 9SA

DRAWING TITLE:
Location Plan

DSEQUINE
www.dsequine.com
07831 758231

REVISION		
	SCALE	As shown
	DATE	Feb 22
	DRAWN BY	GS
	CHECKED BY	

DRAWING No.
22/2156-1