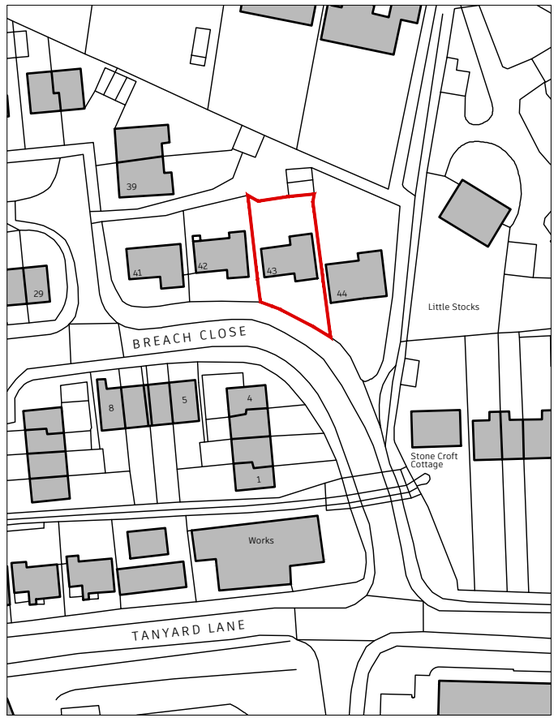

LOCATION PLAN

Scale bar (1:1250)

0m 25m 50m 75m 100m

12.5m 37.5m 62.5m 87.5m

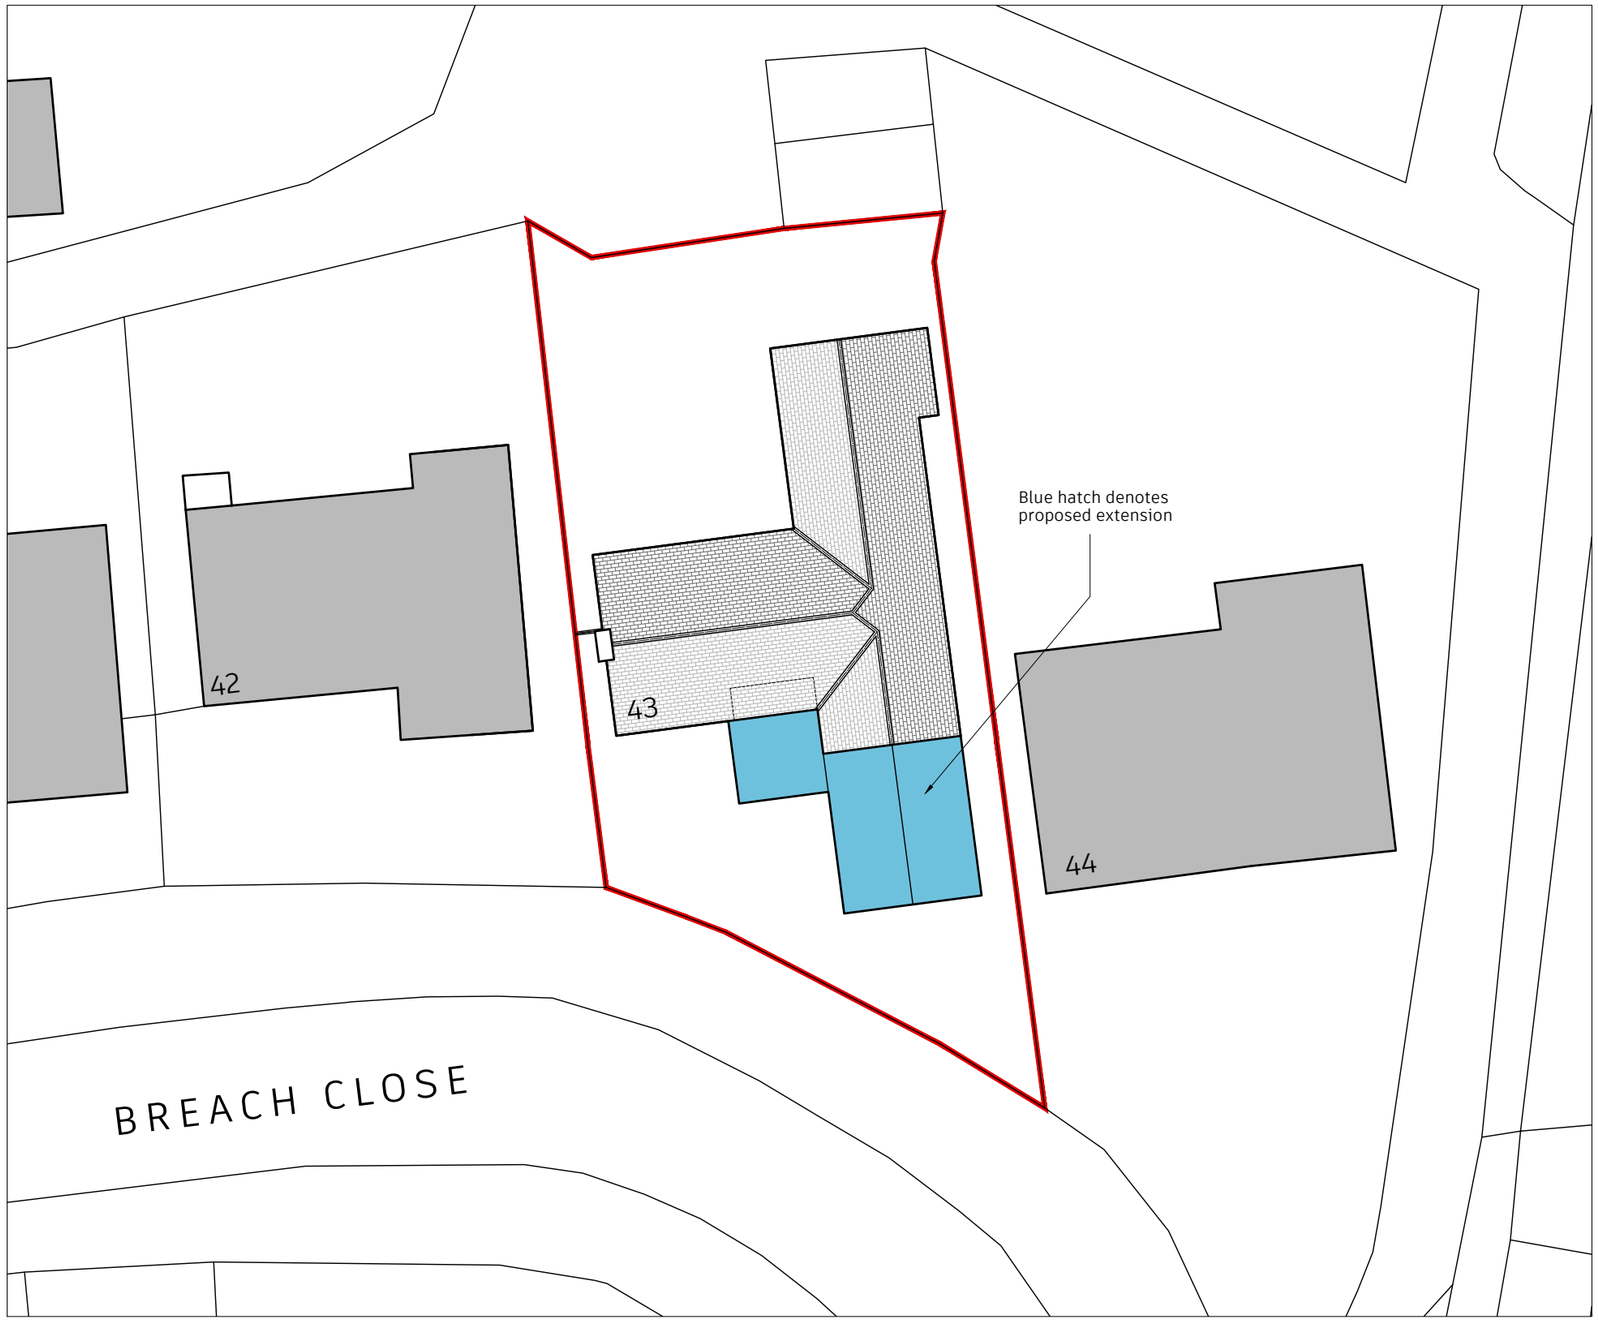

BLOCK PLAN

Scale bar (1:200)

0m 4m 8m 12m 16m

2m 6m 10m 14m

Site area = 325m2
Existing dwelling footprint = 102m2
Dwelling footprint including proposed = 133m2

These drawings are for planning or building regulation purposes only and not to be used as construction drawings other than for guidance.

All dimensions to be checked on site prior to construction

This drawing remains the copyright of the Architectural designer and no portion should be reproduced without their permission.

Rev	Date	Desription

Client: Mr C McComb

Project: 43 Breach Close, Steyning, West Sussex

Drawing Title: Location and Block Plan

Drawing No.: 322-00

Rev.: ---

Status: PLANNING

Date: May 2024

Scale: 1:1250 & 1:200

AJR
ARCHITECTURAL DESIGN SERVICES
anthony@ajr-design.co.uk
07974 152704

This drawing is the copyright of Anthony Richardson and AJR Architectural Design