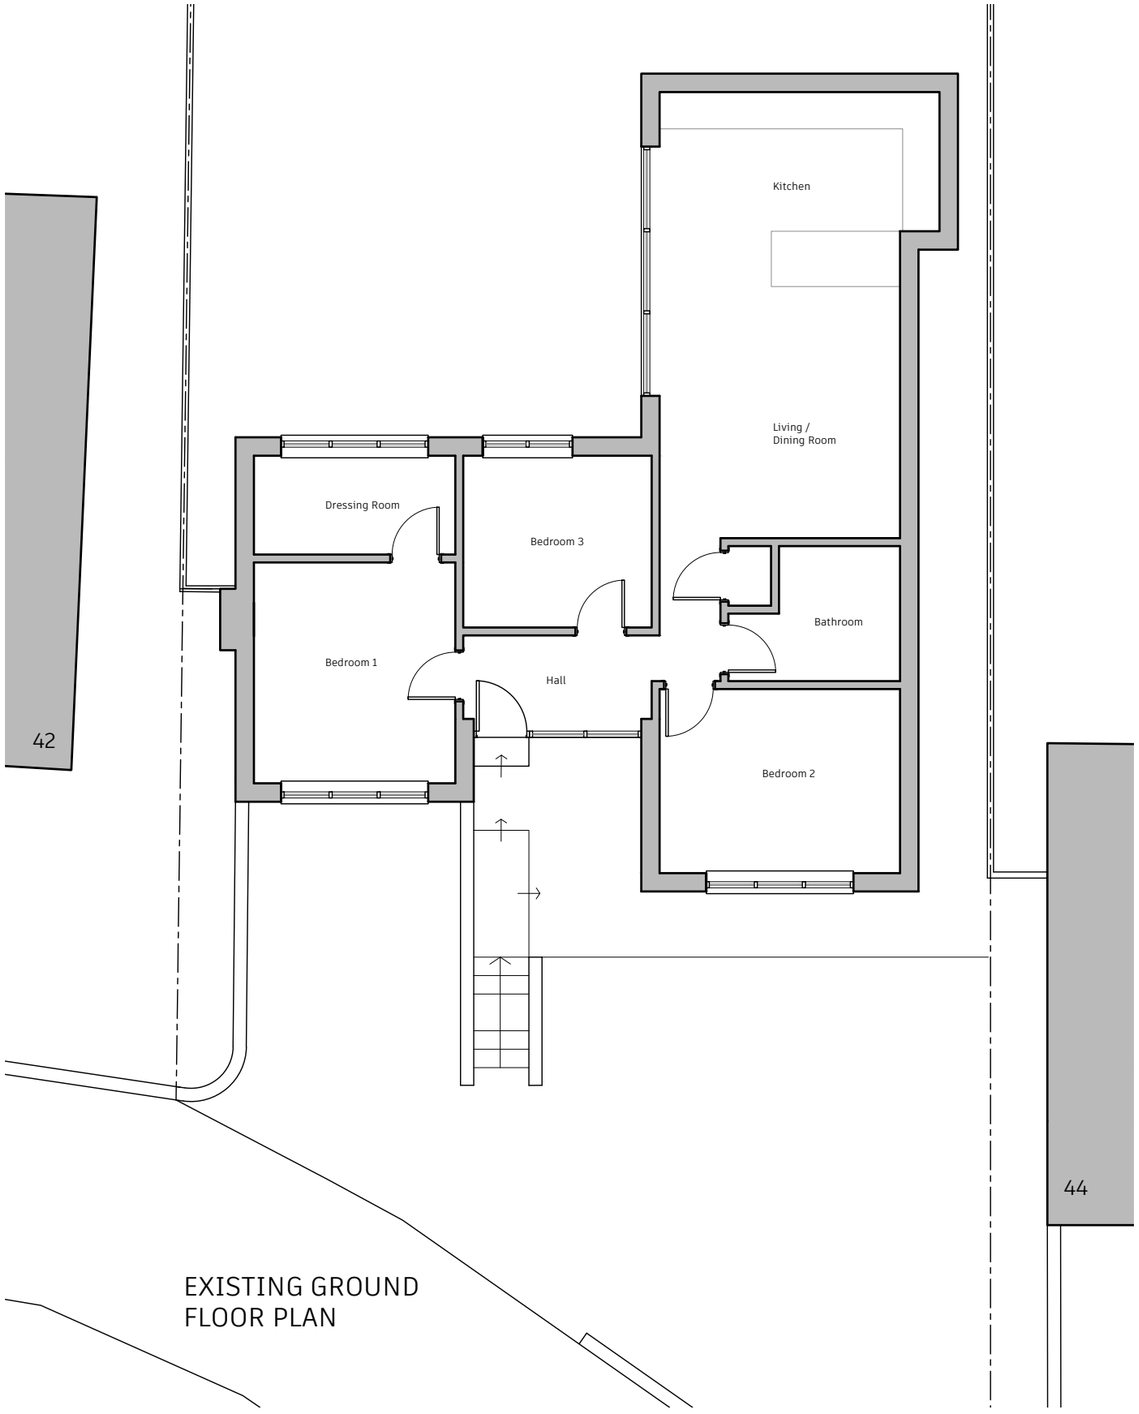

EXISTING GROUND
FLOOR PLAN

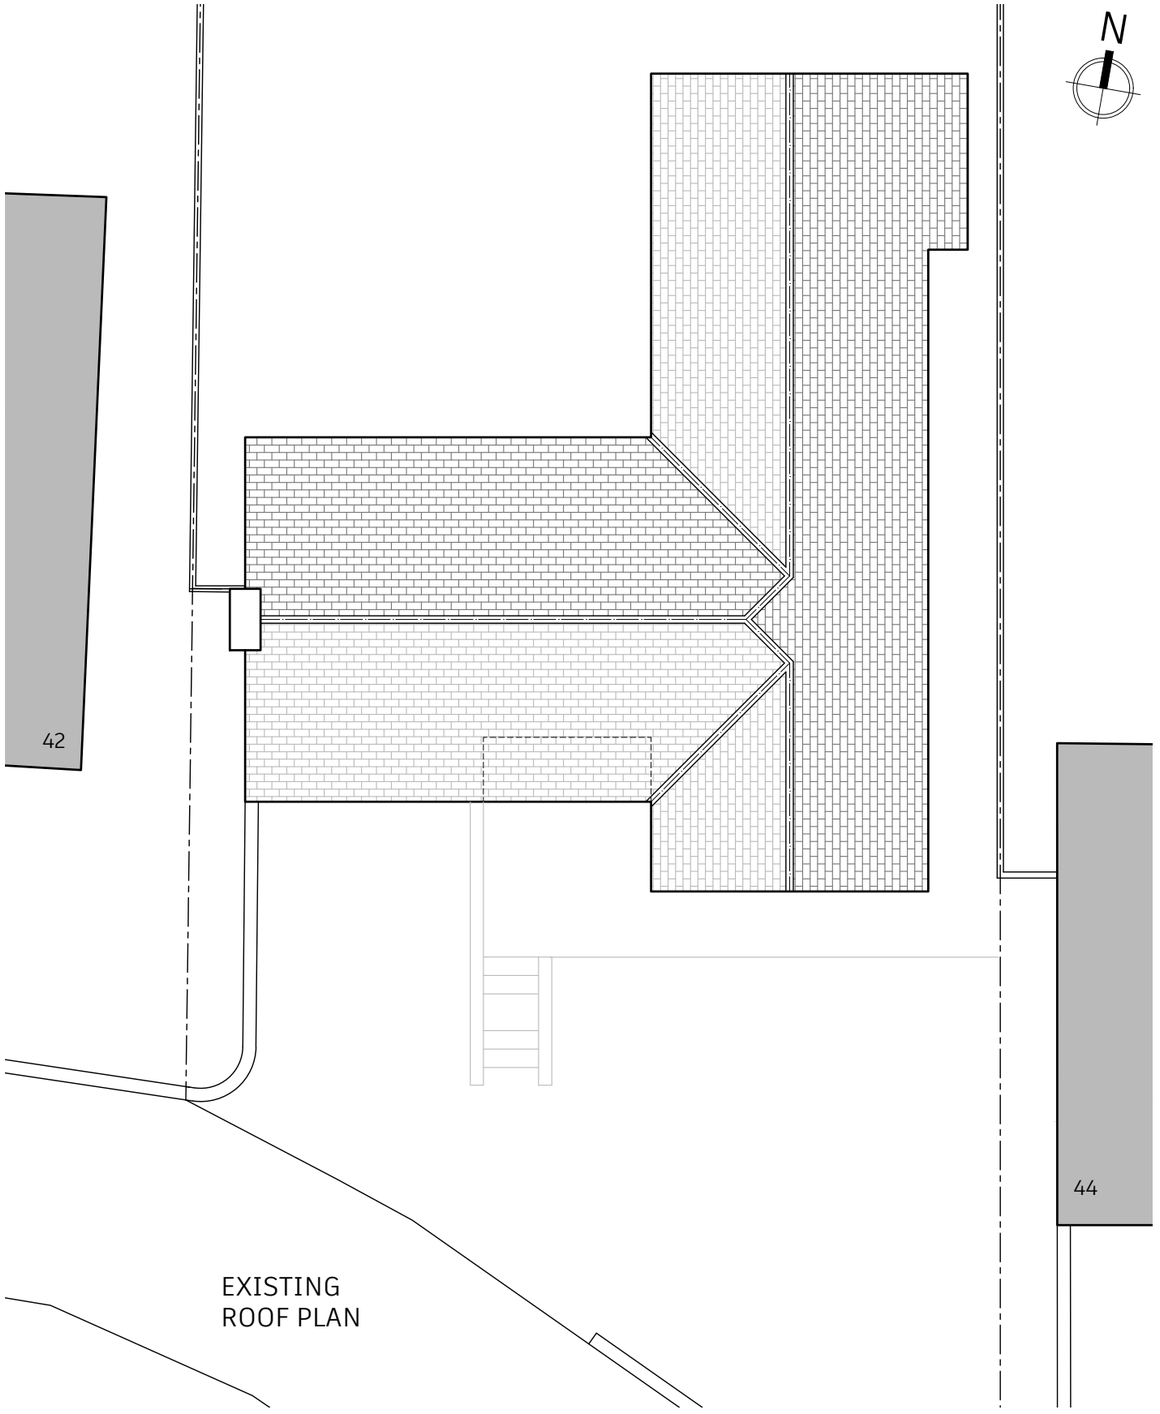

EXISTING
ROOF PLAN

Scale bar (1:100)

0m 1m 2m 3m 4m 5m 6m 7m 8m

These drawings are for planning purposes only and not to be used as construction drawings other than for guidance.

All dimensions to be checked on site prior to construction

This drawing remains the copyright of the Architectural designer and no portion should be reproduced without their permission.

Rev	Date	Desription

Client: Mr C McComb

Project: 43 Breach Close, Steyning, West Sussex

Drawing Title: Existing Plans

Drawing No.: 322-01

Rev.: ---

Status: PLANNING

Date: May 2024

Scale: 1:100

AJR
ARCHITECTURAL DESIGN SERVICES
anthony@ajr-design.co.uk
07974 152704

This drawing is the copyright of Anthony Richardson and AJR Architectural Design