

EXISTING FRONT ELEVATION

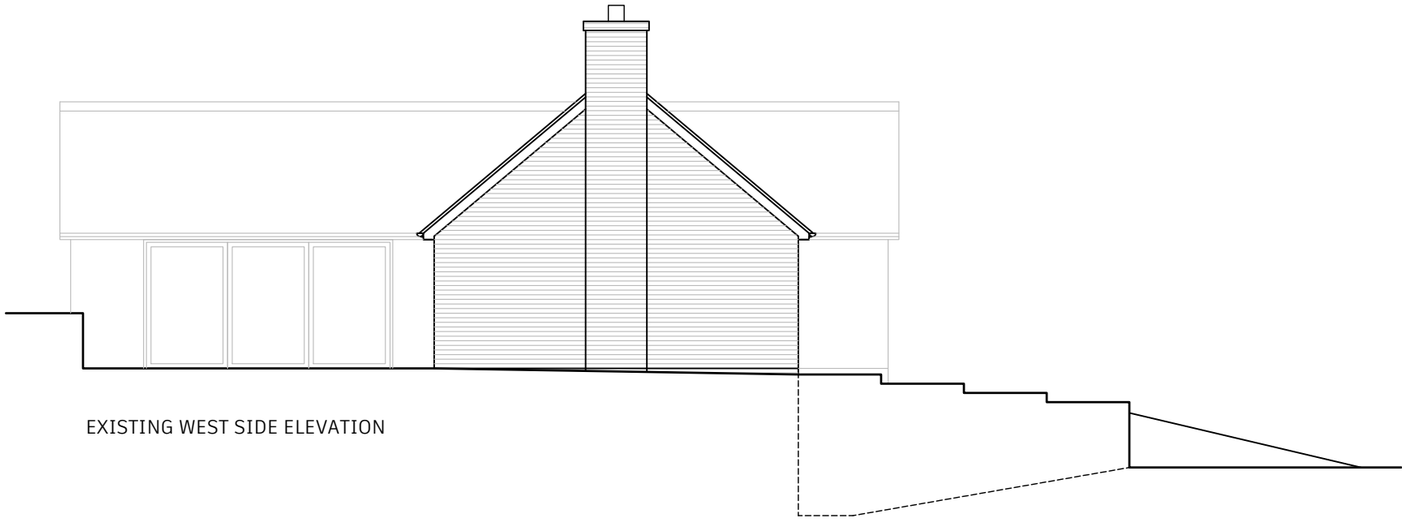

EXISTING WEST SIDE ELEVATION



EXISTING EAST SIDE ELEVATION

EXISTING ELEVATIONS

Scale bar (1:100)

0m 1m 2m 3m 4m 5m 6m 7m 8m

These drawings are for planning purposes only and not to be used as construction drawings other than for guidance.

All dimensions to be checked on site prior to construction

This drawing remains the copyright of the Architectural designer and no portion should be reproduced without their permission.

Rev	Date	Desription

Client: Mr C McComb

Project: 43 Breach Close, Steyning, West Sussex

Drawing Title: Existing ELEVATIONS

Drawing No.: 322-02

Rev.: ---

Status: PLANNING

Date: May 2024

Scale: 1:100

AJR ARCHITECTURAL DESIGN SERVICES
anthony@ajr-design.co.uk
07974 152704

This drawing is the copyright of Anthony Richardson and AJR Architectural Design