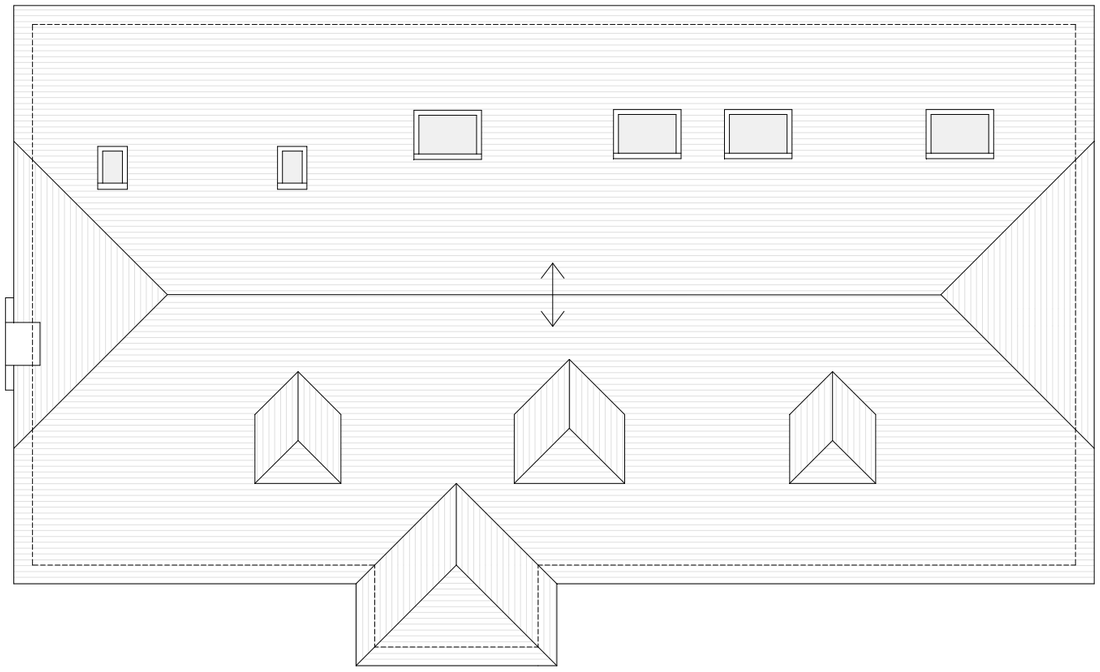

N

0m 1m 2m

Scale 1:100

Rev description date by ch

Project

Waterside

Five Oaks Road, Slinfold, RH13 0RL

Scale 1:100@A3

Date 01/03/24

Drawn MH

Drawing Title

Existing Roof Plan

Status

Planning

Drawing No. 23640 - P105

Rev -

MJH Architects, 4 Rockswood, Alton, Hants, GU342LD
T. 01420 544501 www.mjharchitects.co.uk

Notes
This drawing is © copyright of MJH Architects.
This drawing is to be read in conjunction with all consultant's drawings, details andspecification
All dimensions to be checked on site prior to commencement of building work.
Scale fa planning purposes only.
Any discrepancies to be reported to thearchitect priorto implementation.