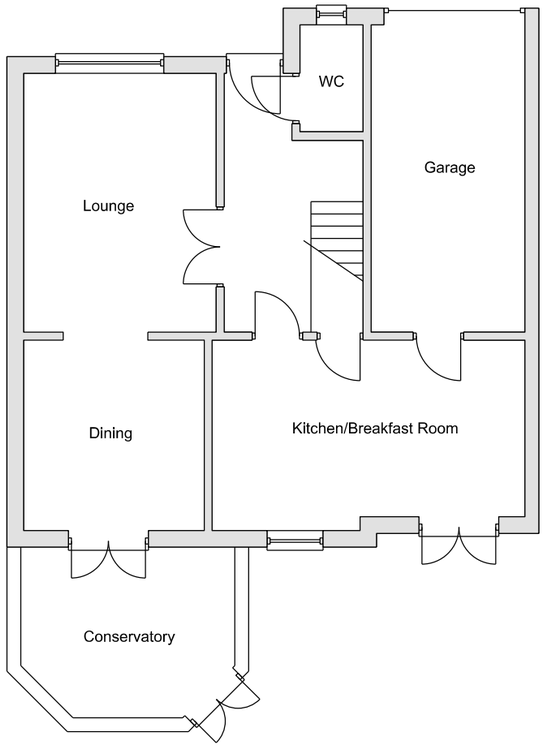

Existing Ground Floor Plan

Scale 1:100



Existing Rear Elevation

Scale 1:100

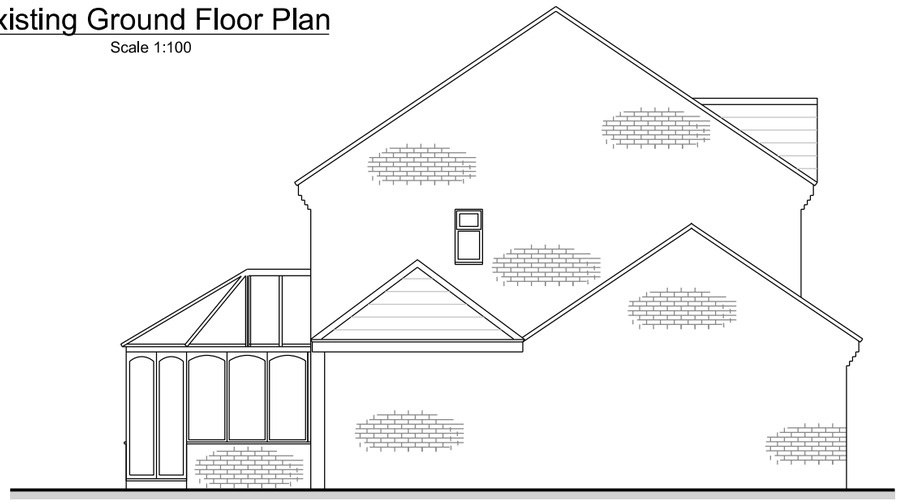

Existing Side Elevation 1

Scale 1:100

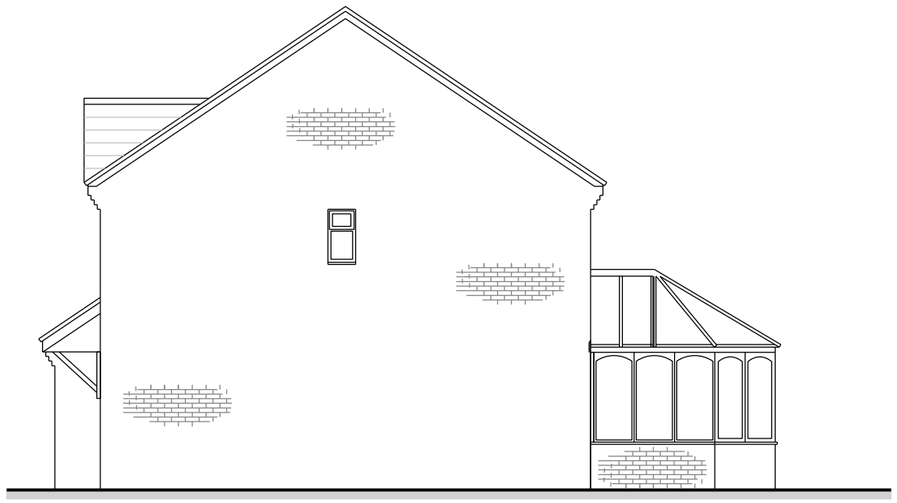

Existing Side Elevation 2

Scale 1:100

0m 1m 2m 5m

Client
Mr & Mrs Bell

Title
9 Alley Groves
Cowfold,
West Sussex,
RH13 8BN

Title
Proposed Single Storey Extension to Rear

Existing Plans & Elevations

Drawn By

Date
31/04/24

Drawing Number
JBD/RH13/8BN/051

Rev
A