


T1: Oak stands approximately 14m tall with a crown width from centre of 7m to South and 2.5m to North, minimal crown to East and West. Heavily suppressed crown on Eastern side with biased lean-to South. After the requested works there would be a residual height of 12 to 13m, from shaping purposes only, with a crown width of 4m on the South, 2.3m to North to reach the fence line and minor change to remaining sides.

T2: Oak stands approximately 18m tall with a crown width from centre of 7m to South, 4.5 to 5m on the East and Northern aspects and 5m on West. After the requested works there would be residual height of 16 to 16.5m, from shaping purposes only, with a crown width of 4 to 4.5 all round.

T3: Oak stands approximately 14m tall with a crown width from centre of 5.5 to 6m all round. After the requested works there would be a residual

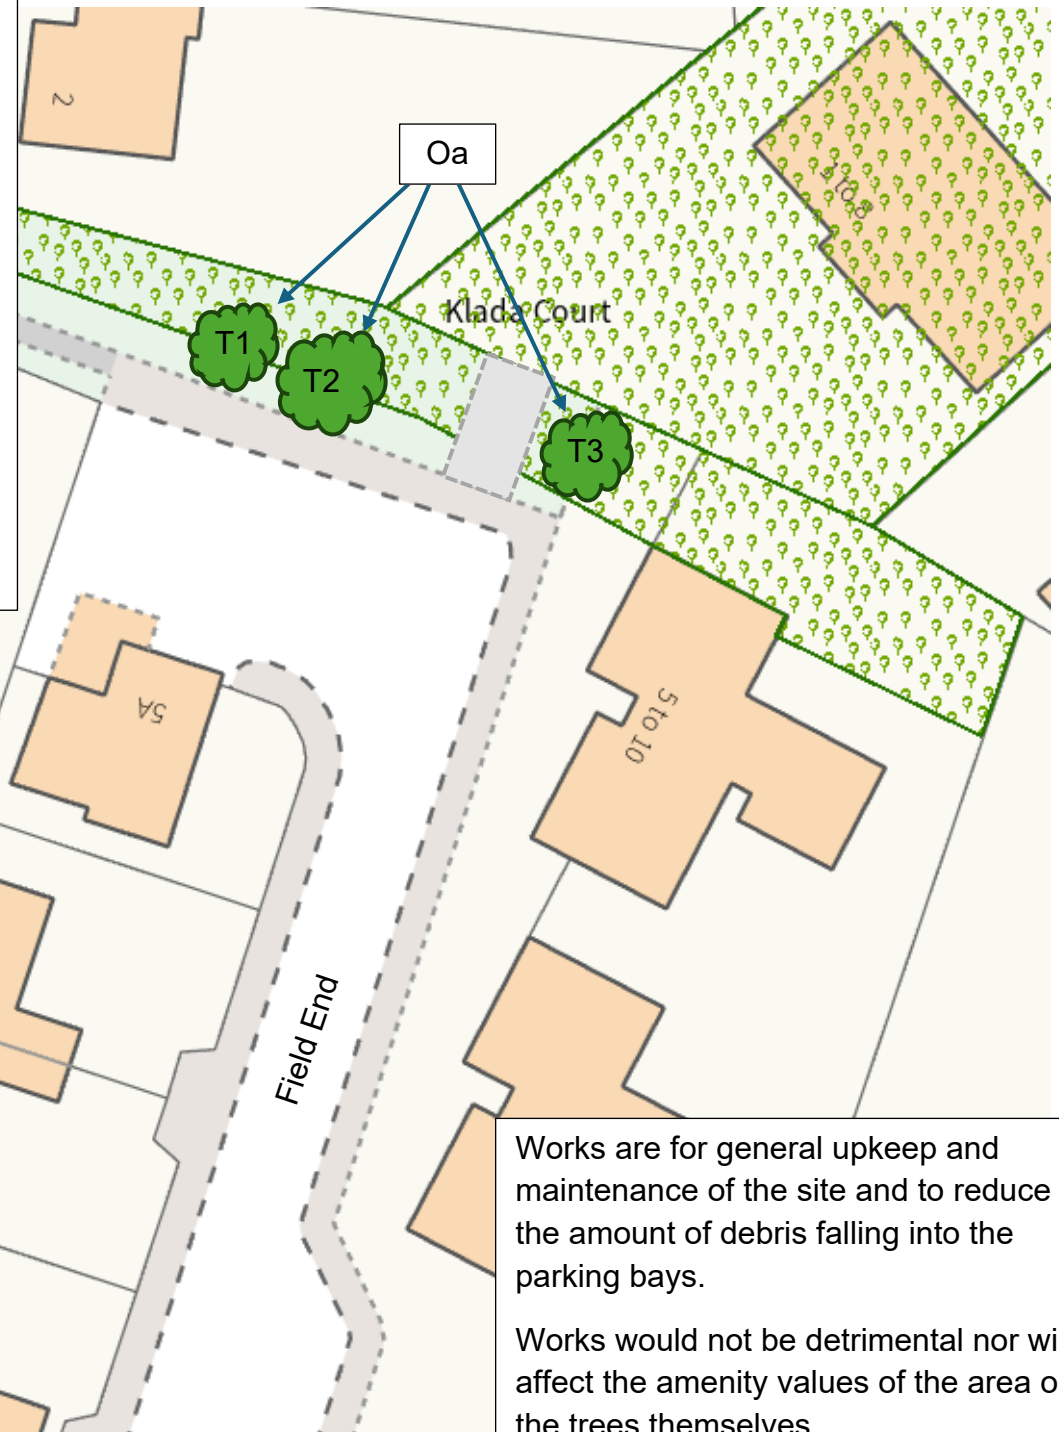

Works are for general upkeep and maintenance of the site and to reduce the amount of debris falling into the parking bays.

Works would not be detrimental nor will it affect the amenity values of the area or the trees themselves