


6 Willow Road

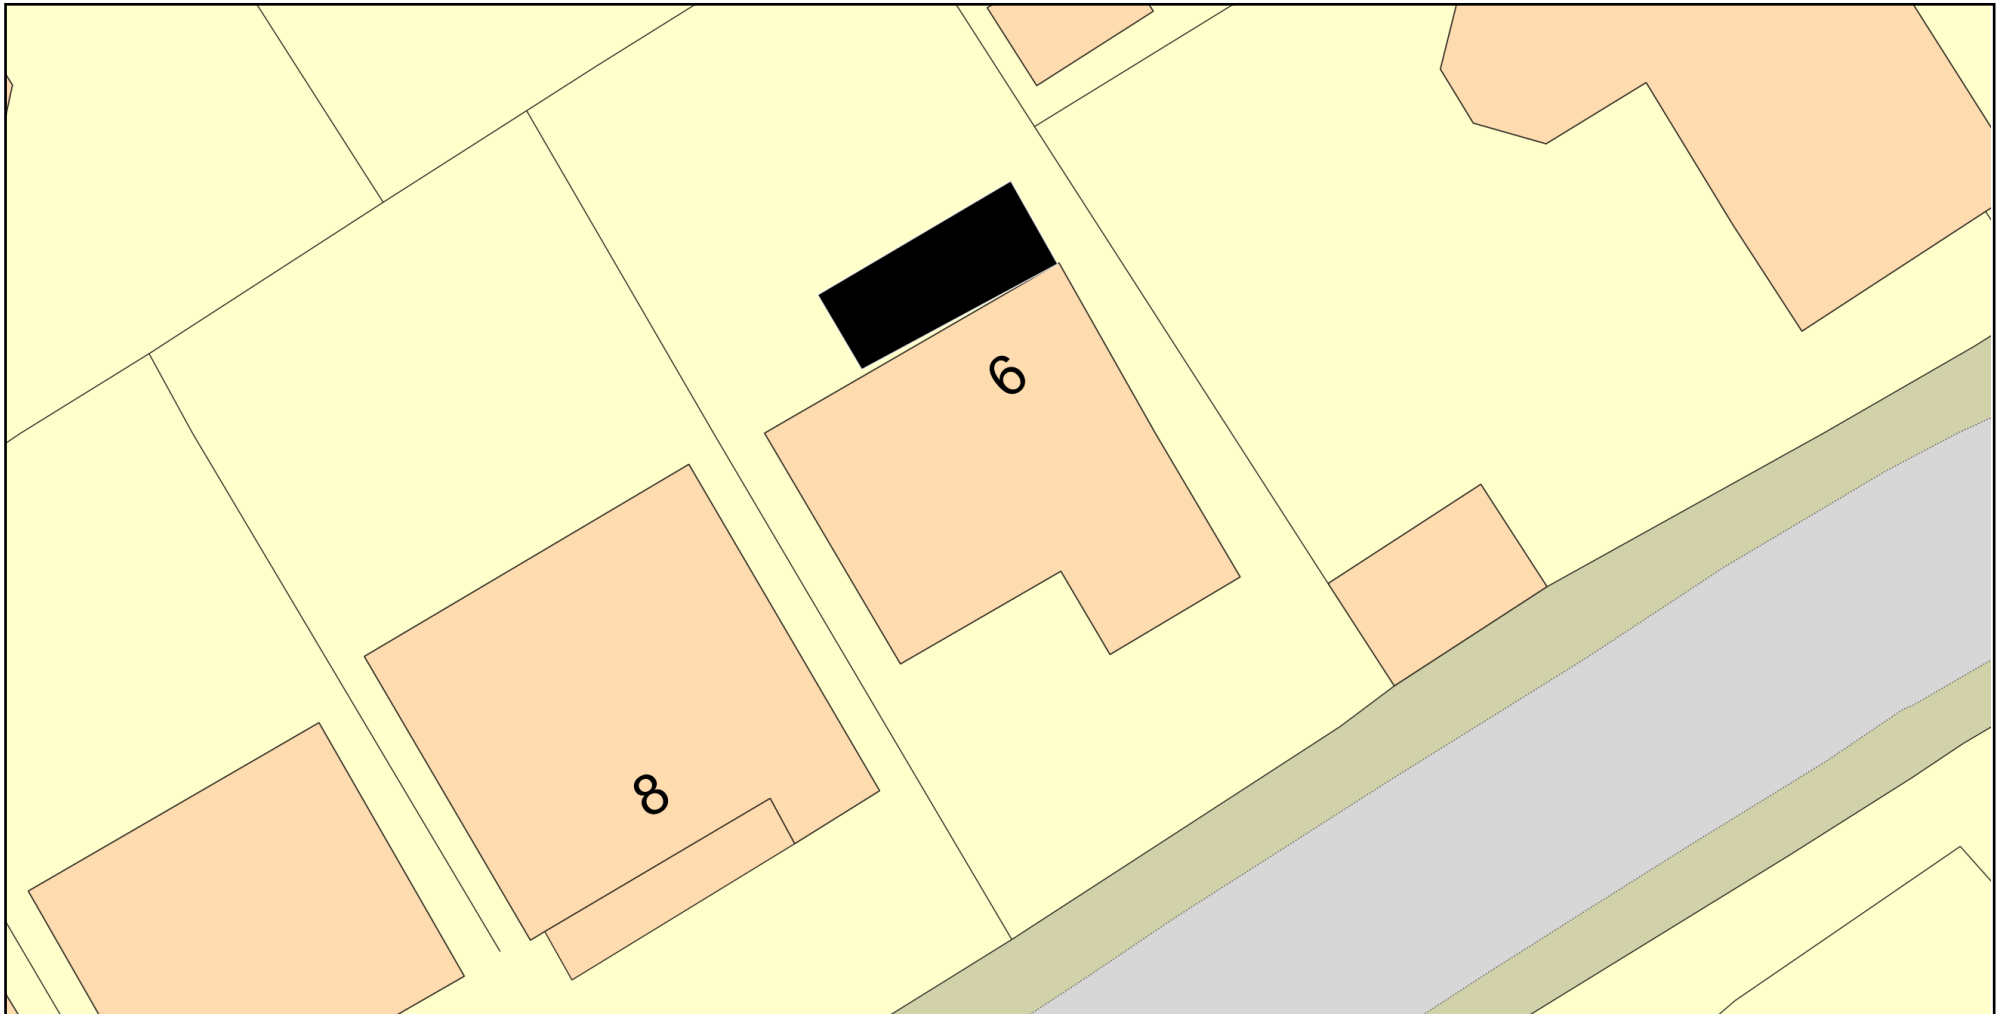

0 10
Metres



Plan Produced for: Jim Iland

Date Produced: 13 Apr 2026

Plan Reference Number: TQRQM26103174640111

Scale: 1:200 @ A4

© Crown copyright and database rights 2025 OS 100042766