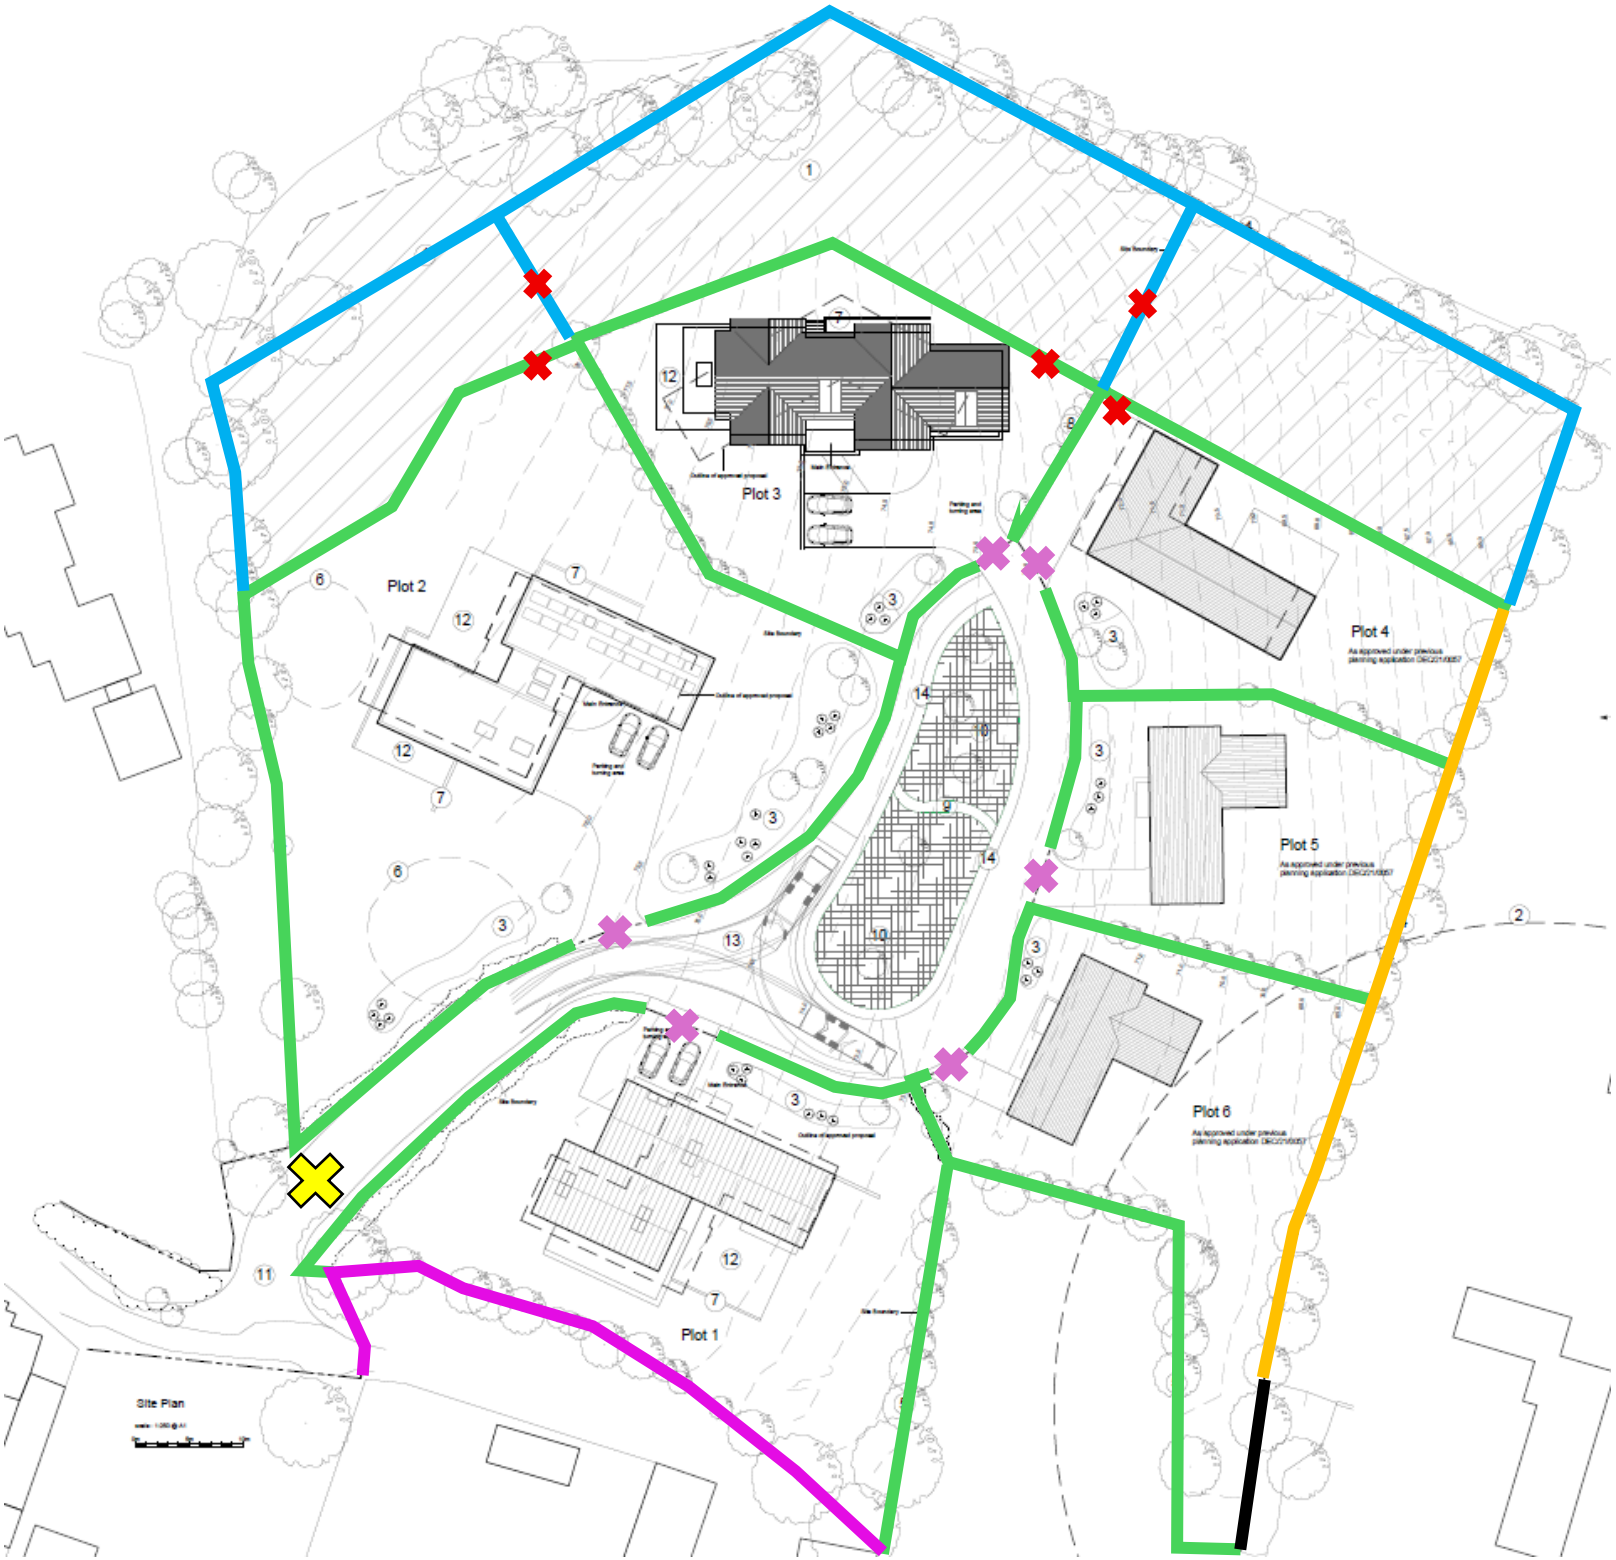

KEY

- Existing paling fencing with wire and boundary planting to be retained
- Close boarded fencing and boundary planting to be retained
- Chestnut paling fencing
- Post and rail fencing with new hedges
- Field Gate or similar
- New site entrance gates
- Individual Plot entrance gates
- Existing 6ft close boarded panel fencing to be retained