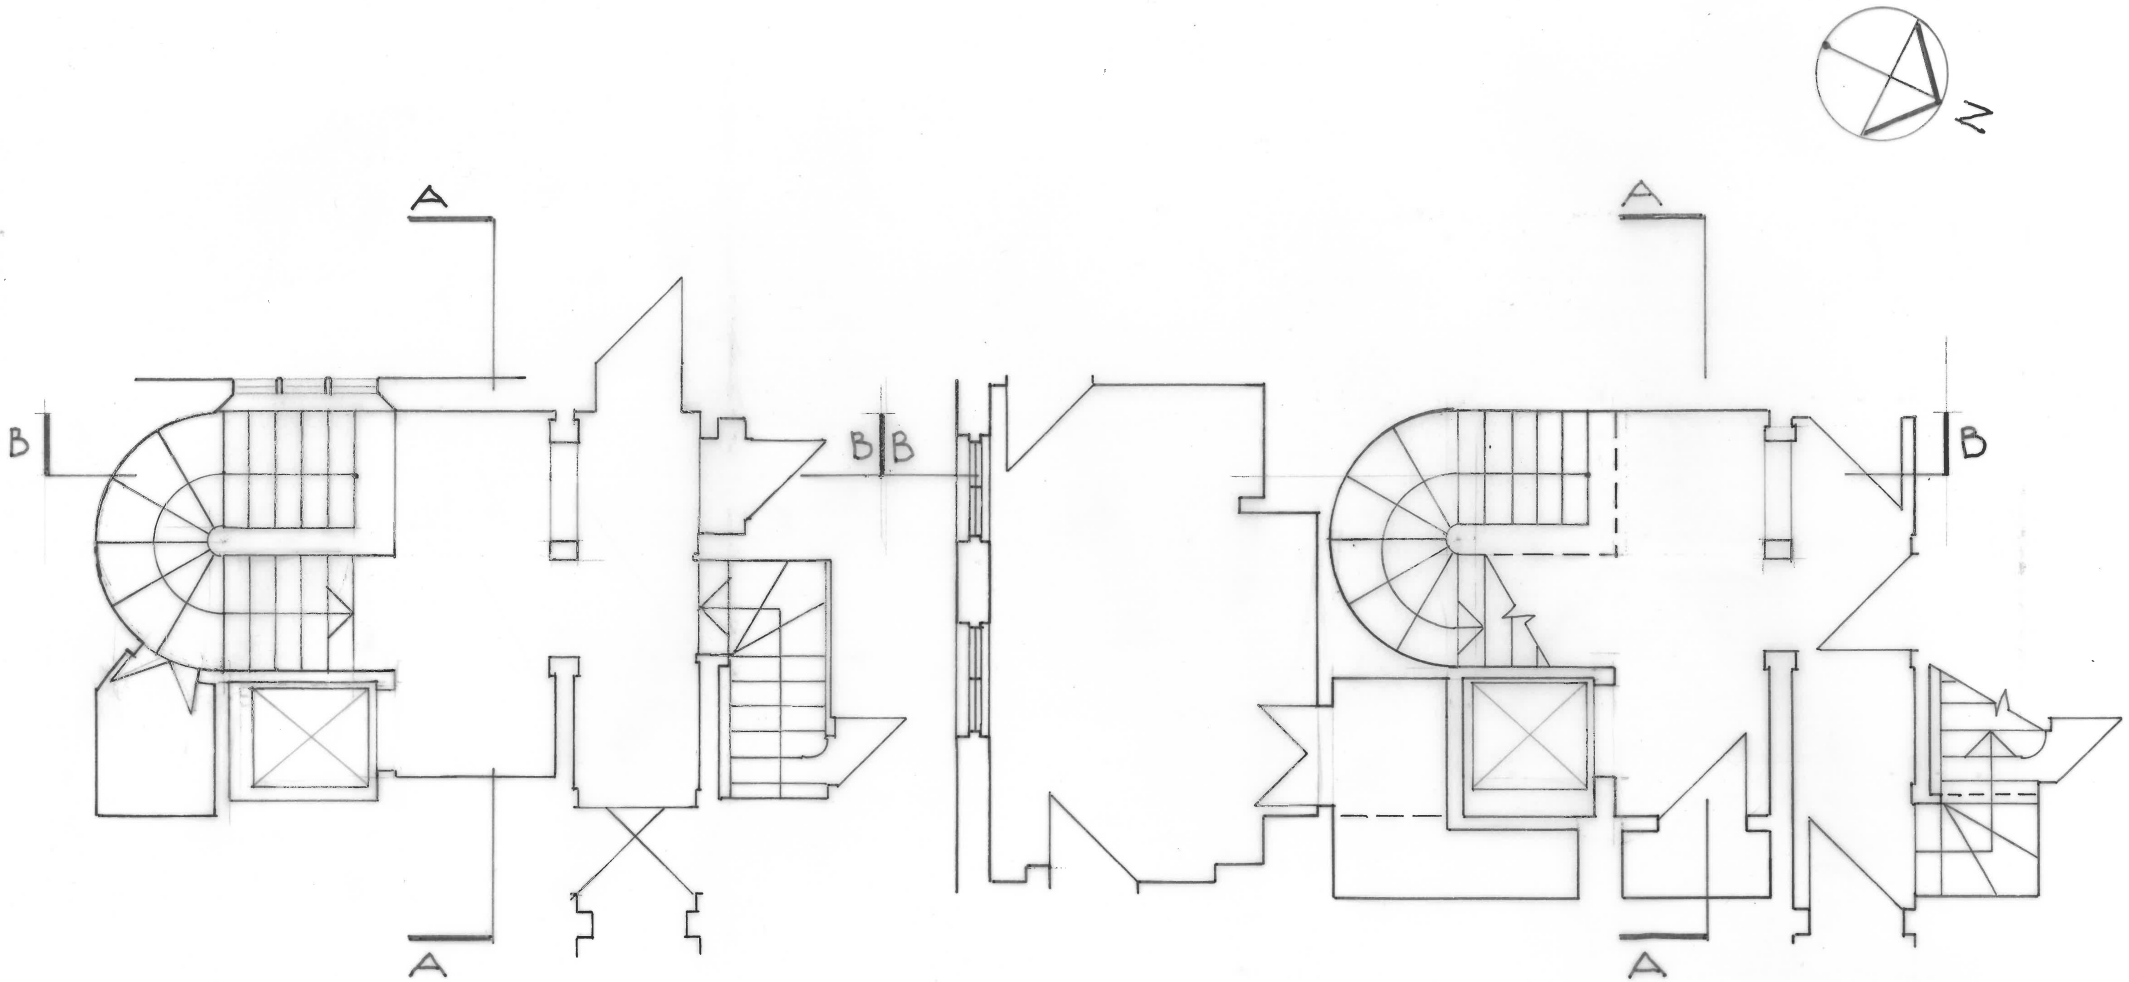


FIRST FLOOR.

GROUND FLOOR.

0 1 2 3 4 5M.

SPRINGWELLS HOUSE.

PROPOSED PLANS

SCALE. 1:50 DRG SK 11.