Scale @A3

0m 1 2 3 4 5

Copyright: REMEDY Consulting Limited - ALL RIGHTS RESERVED

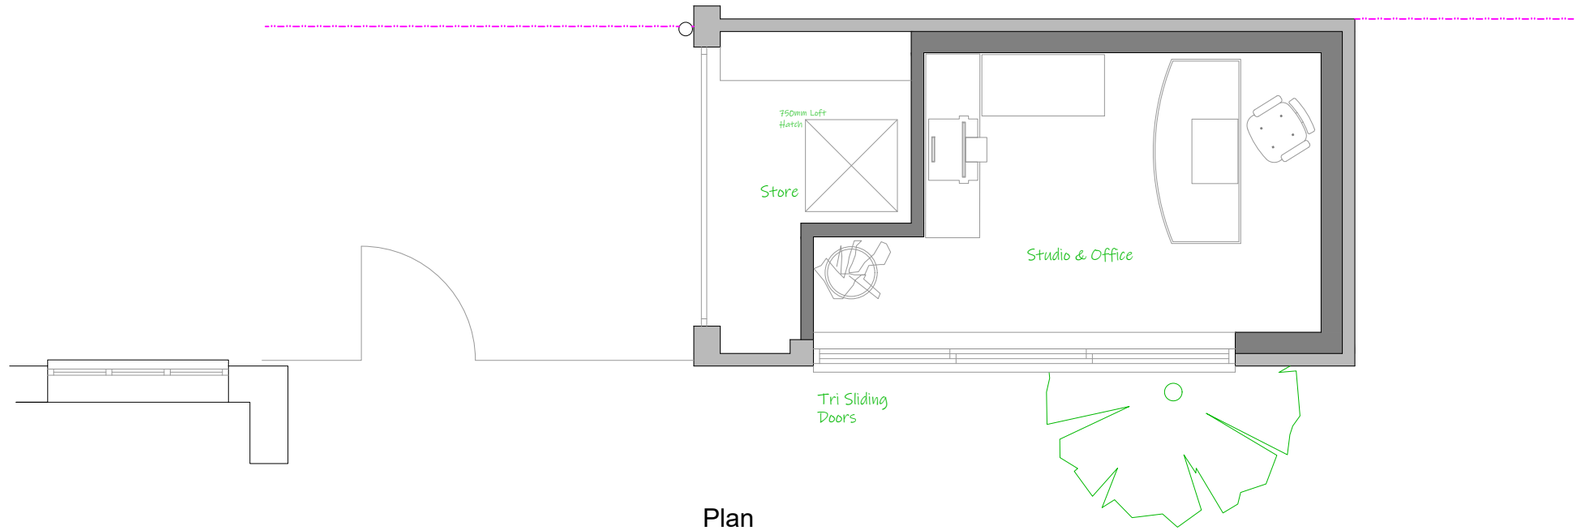

Plan

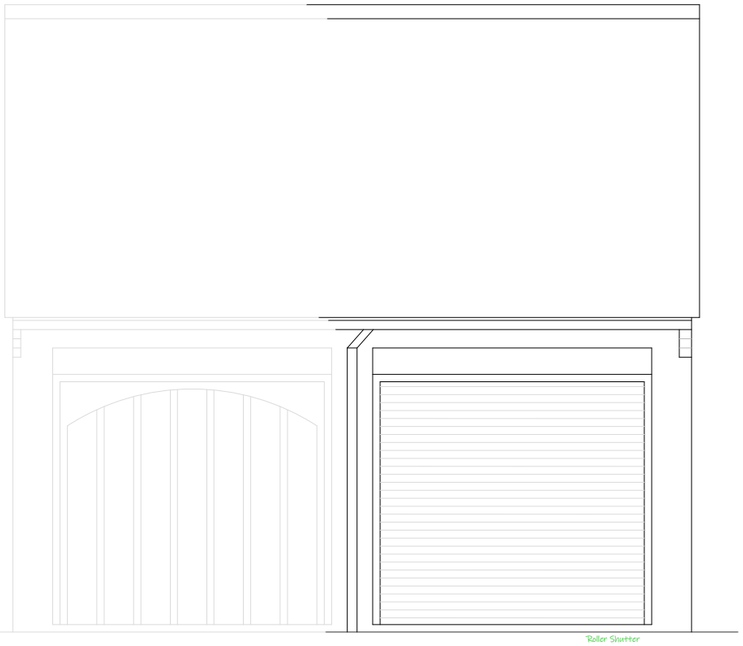

Front Elevation

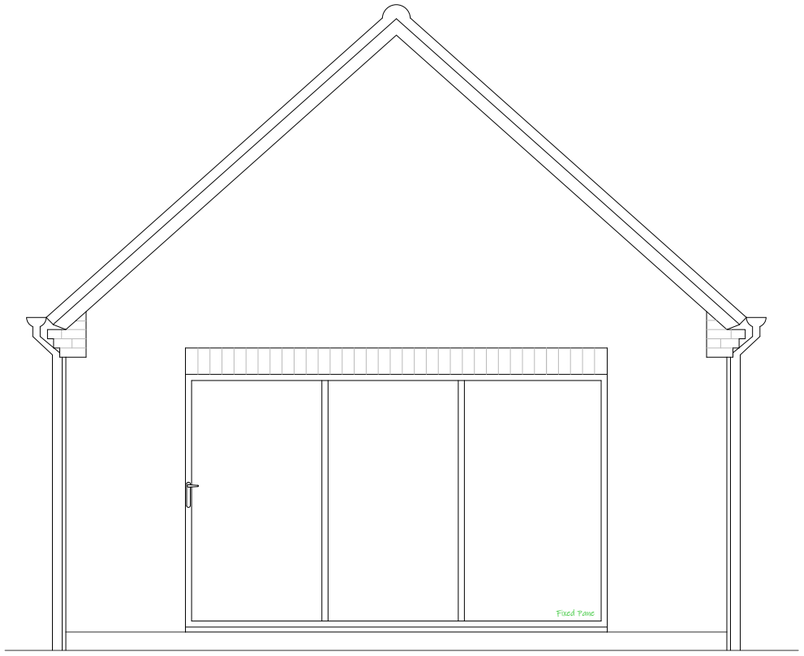

Side Elevation

drawing

PLAN & ELEVATION : Proposed

REMEDY CONSULTING
Owner: Darren Burns 07826 513940
darren@remedy-consulting.com

client

Mr. Richard Gray

project

69 Tanbridge Park
HORSHAM
RH12 1SF

Garage Conversion

date	scale
SEP26	1:50

status

PLANNING

job no	dwg no	revision
69TANBPA	GaPROP	P4