Scale @A3

0m 1 2 3 4 5

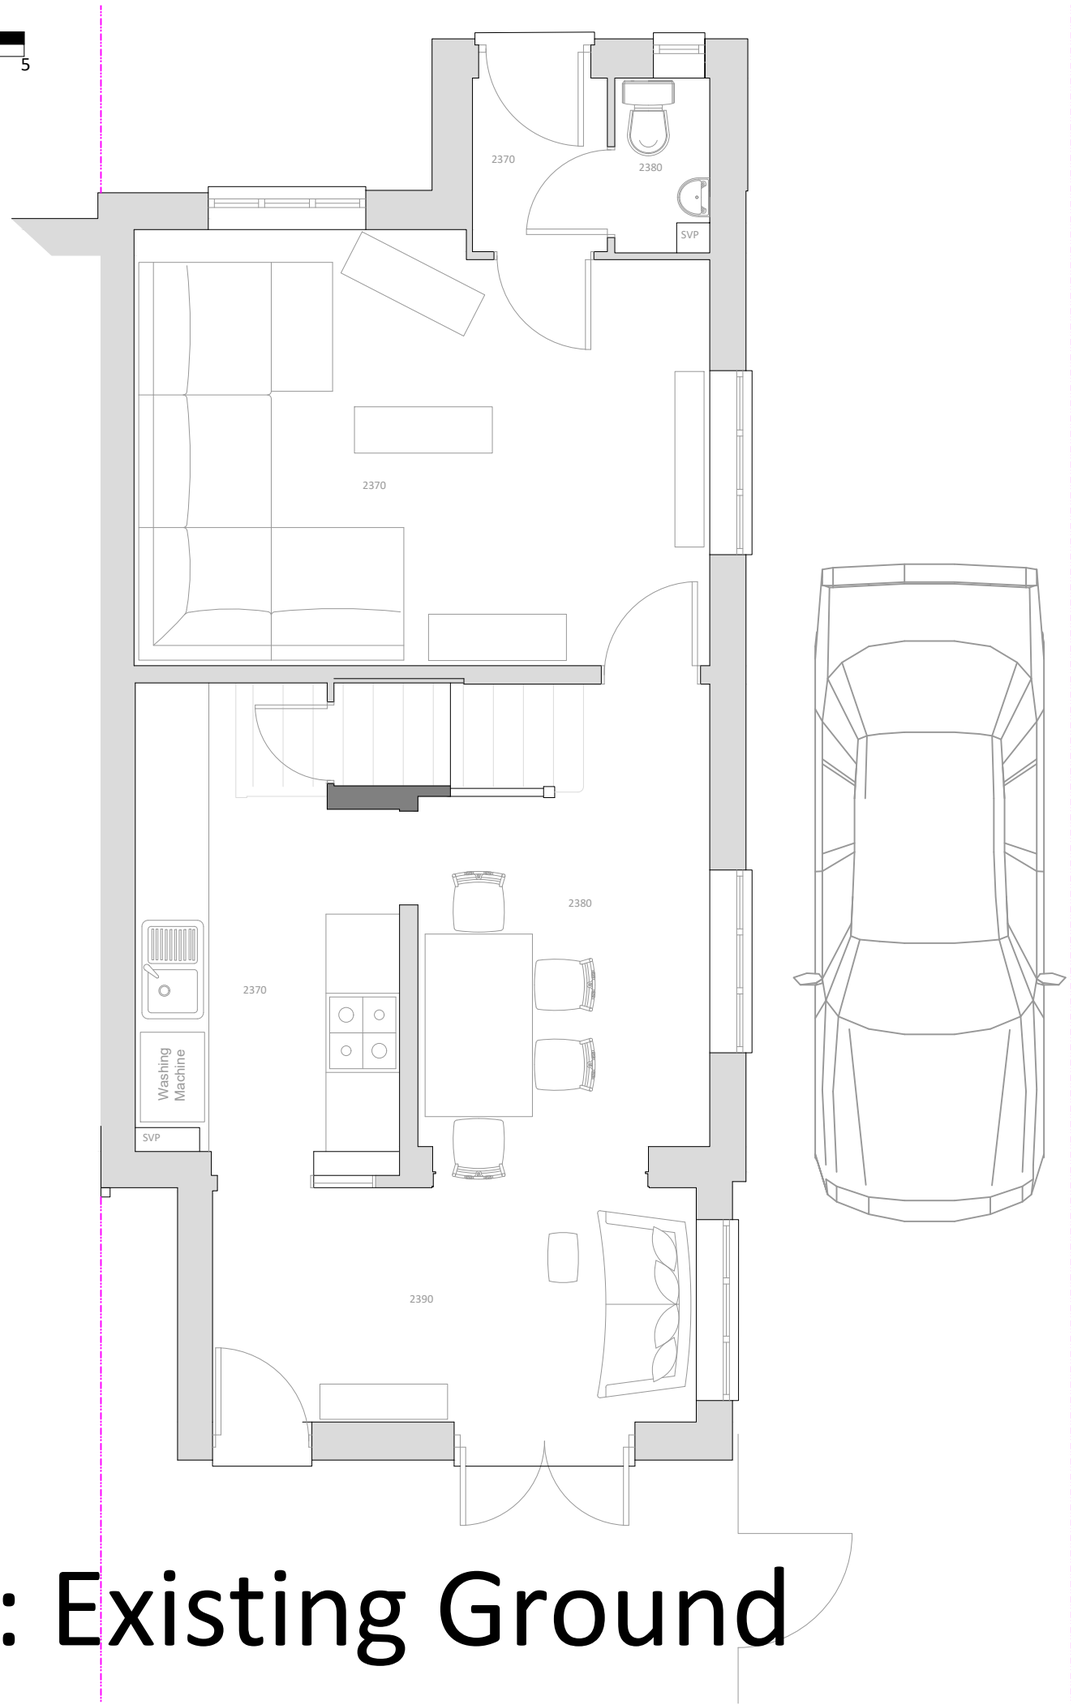

Copyright: REMEDY Consulting Limited - ALL RIGHTS RESERVED

General NOTES:

1. This survey was commissioned to provide overall layouts and elevations to allow concept designs for the re-design of the building holistically - finer detail will be added as the design process proceeds as required.
2. The building runs out of square / alignment by +/-30mm, and fore ease is drawn square - All site dimensions to be checked before or during construction.
3. All final site dimensions are to be confirmed on site by the contractor in the event of building work being undertaken.
4. A nominal 300mm has been allowed for external wall thickness.
5. All dimensions stated are in Millimetres (mm).
6. Floor to ceiling heights heights noted in Grey.
7. Main services and MEP information to picked up in subsequent inspection as agreed with customer.
8. Further detailing incl. cills etc will be added as design work proceeds.
9. Further visit is required to map the roof levels etc and elevational detail, and final details as agreed with customer.
10. No access was provided by either neighbour.
11. Boundaries subject to Deeds check.

REMEDY CONSULTING

Owner: Darren Burns 07826 513940
darren@remedy-consulting.com

client

Mr. Richard Gray

project

69 Tanbridge Park
HORSHAM
RH12 1SF

SURVEY

drawing

FLOORPLAN : Existing Ground

date	scale
30JUL25	1:50

status

PLANNING

job no	dwg no	revision
69TANBPA	EXGR	P1