Copyright: REMEDY Consulting Limited - ALL RIGHTS RESERVED

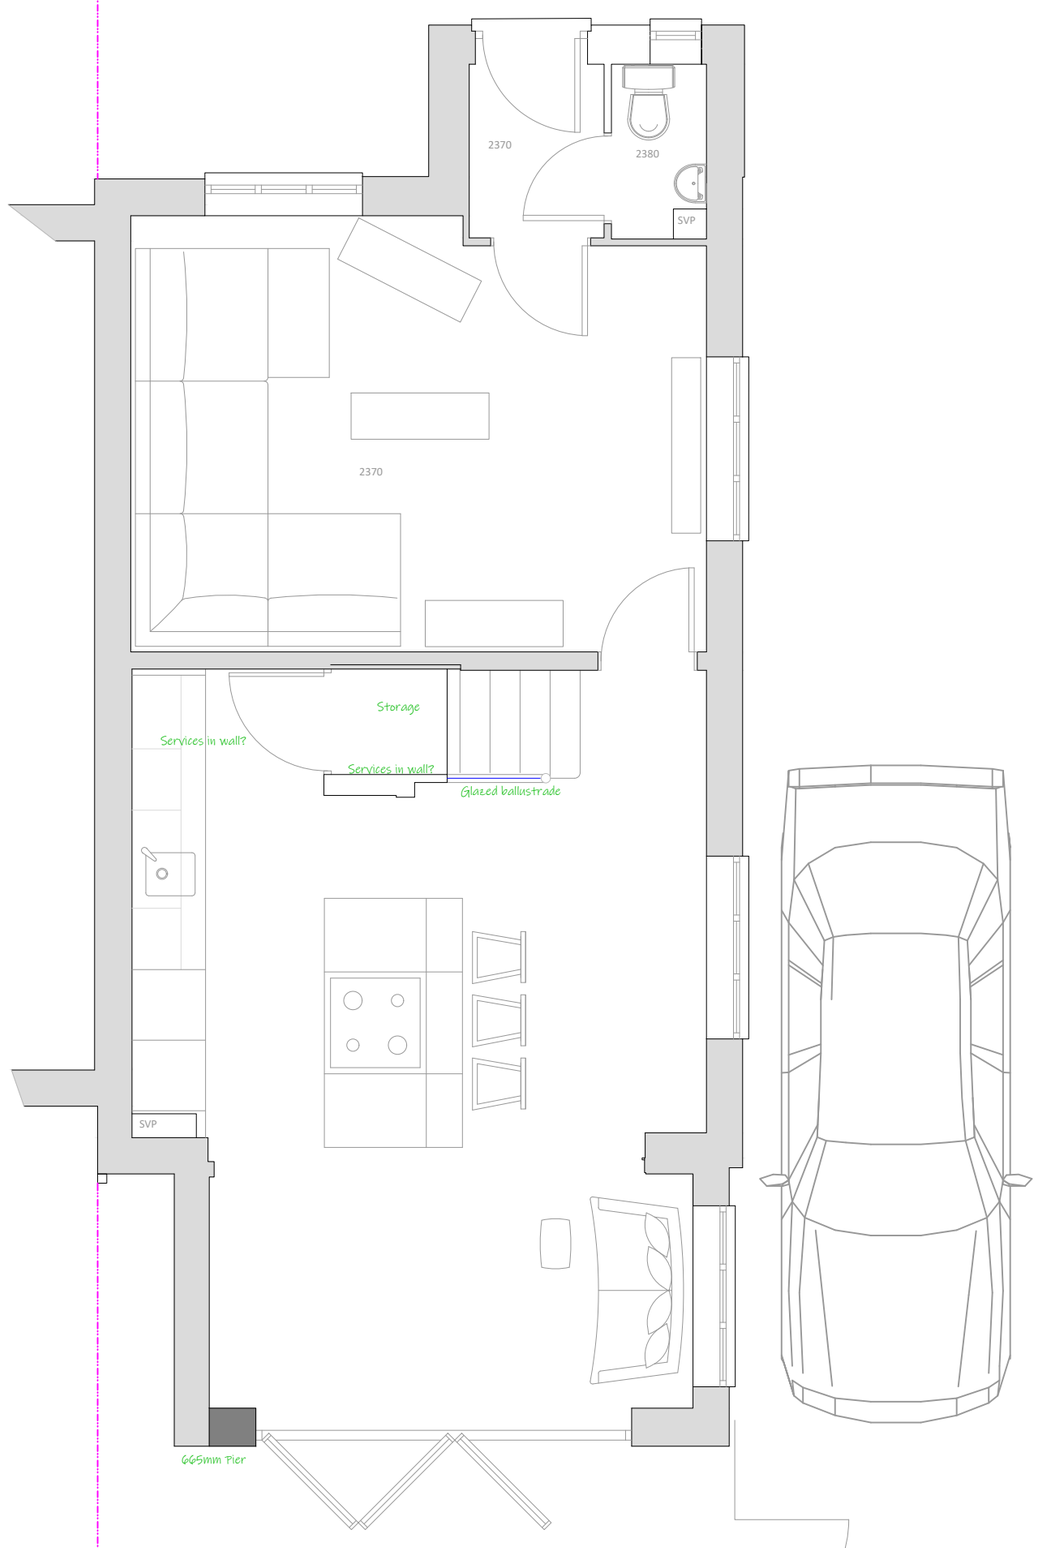

drawing

FLOORPLAN : Proposed Ground

REMEDY CONSULTING
Owner: Darren Burns 07826 513940
darren@remedy-consulting.com

client

Mr. Richard Gray

project

69 Tanbridge Park
HORSHAM
RH12 1SF

PROPOSED

date	scale
OCT26	1:50

status

PLANNING

job no	dwg no	revision
69TANBPA	GFFPPR50	D1