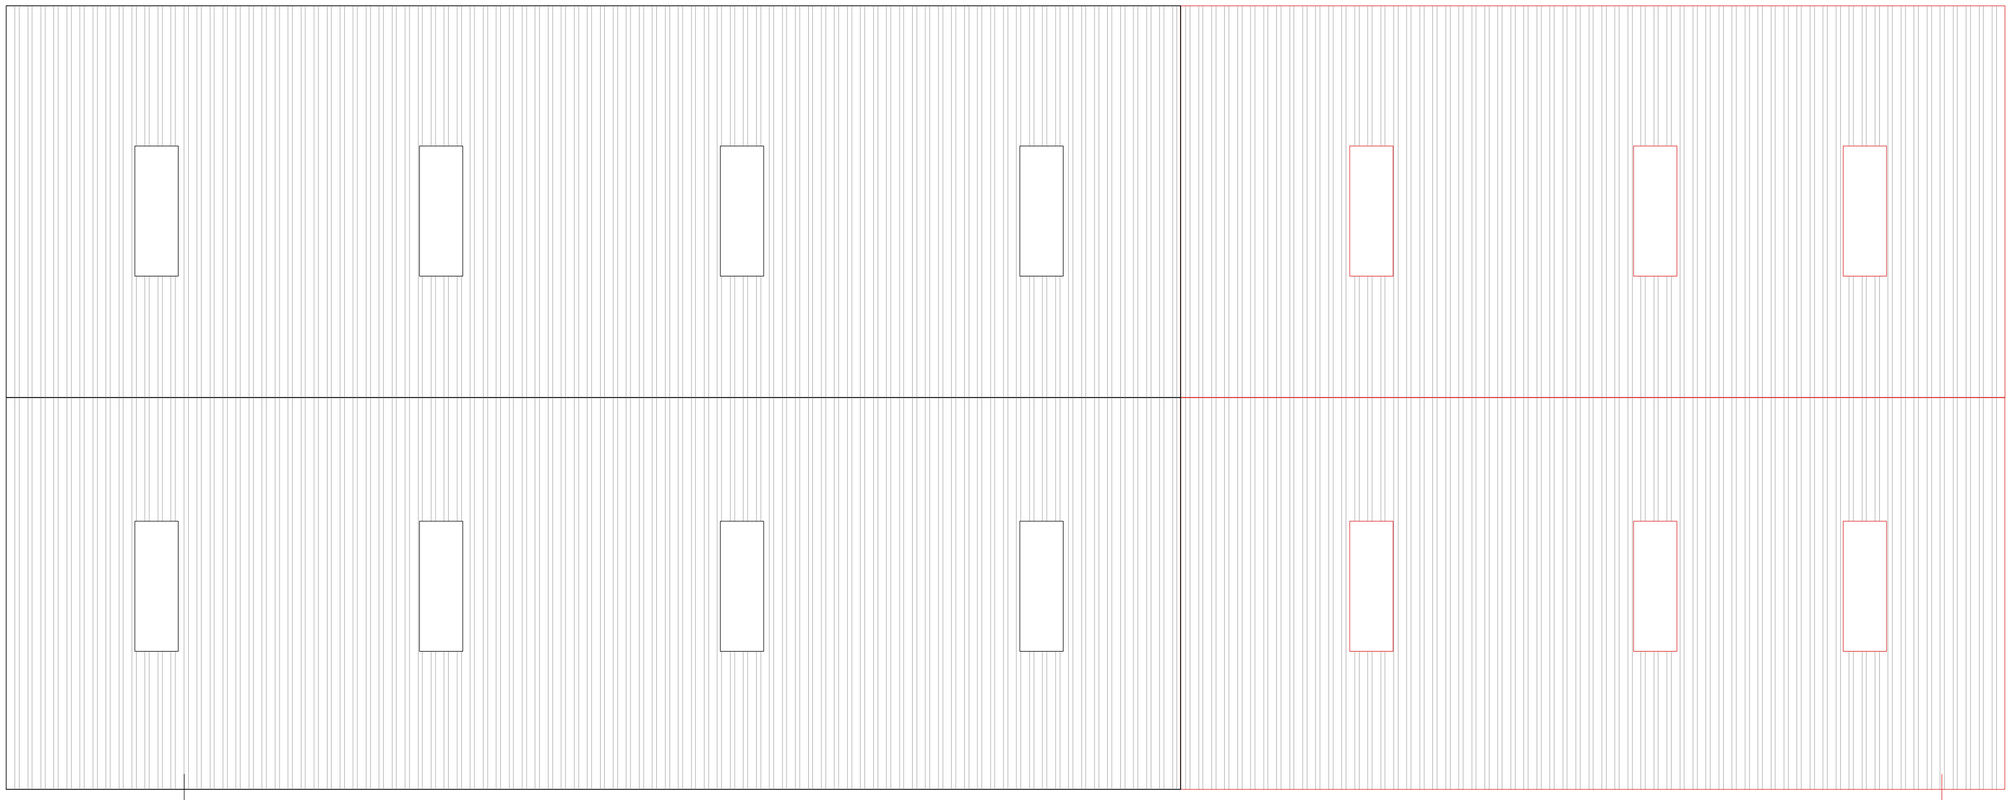

PROPOSED ROOF FOR FRONTED LORRY SHELTER

0 1.0 2.0 3.0 4.0 5.0 m 1:100

Sheet No. D 0726/810/05

Scales Page Size A2:
AS NOTED

Notes:

Project Name:
Extension to open fronted lorry shelter

Date: 08/07/2026

Client:
Prestige Haulage

Site Address:
Bridge Farm
Coolham Road
Coolham
RH13 8GP

PB PROPERTIES
the design to build on

Paul Maggs MCIAT

Hazelwood, Harbolets Road,
West Chitington RH20 2LG

Tel: 01798 813298

paul@pbproperties.co.uk
www.pbproperties.co.uk

Drawings produced using Vectorworks CAD. Only written dimensions to be respected. Copyright protected to PB Properties

CIAT
CHARTERED PRACTICE