Life Size Architecture (trading name of Life Size Architecture ltd) reserves the right to all drawings produced, please see company Terms & Conditions for further details.

Notes

Do not scale directly from drawing, all measurements are to be taken from site prior to the commencement of works.

It is the contractors responsibility to ensure compliance with Building Regulations.

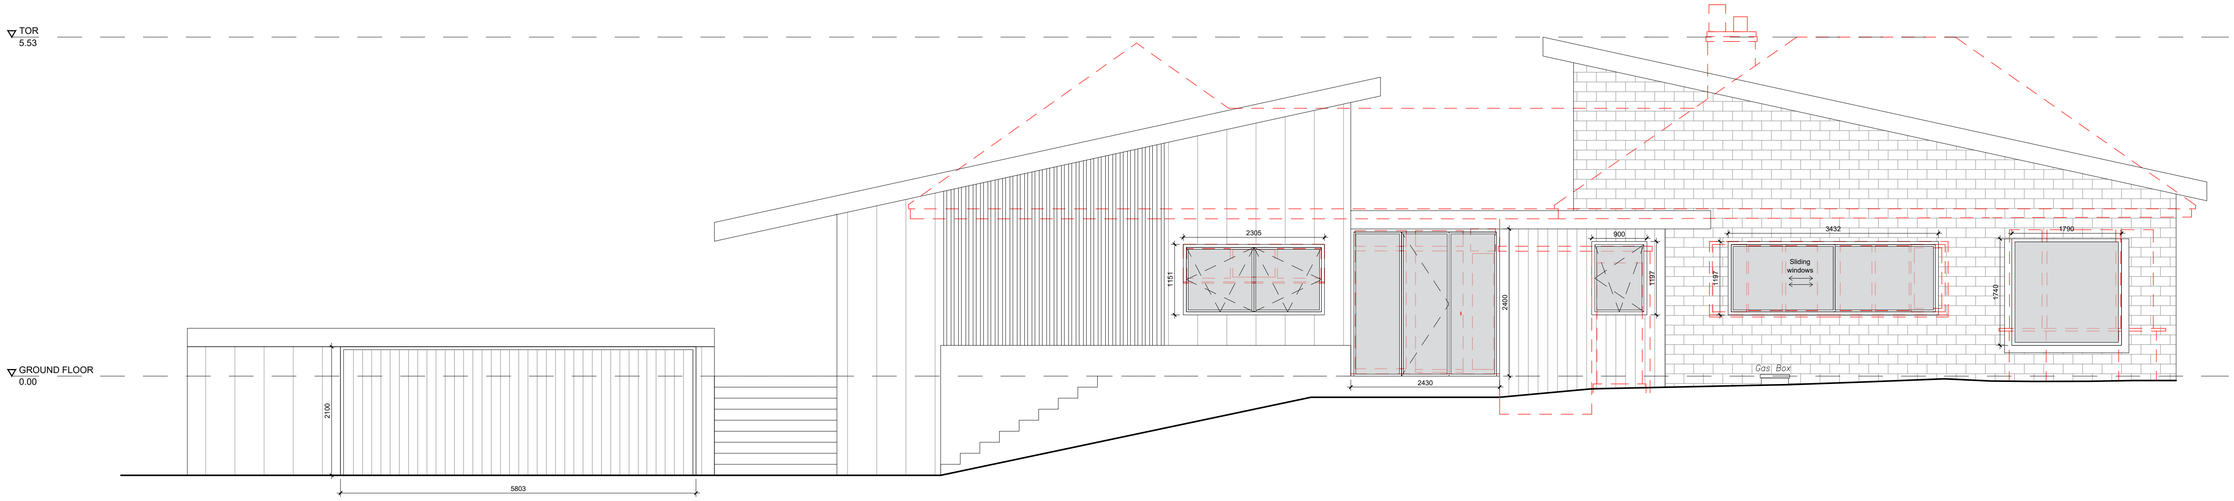

PROPOSED FRONT ELEVATION (N) 1:50 @ A1

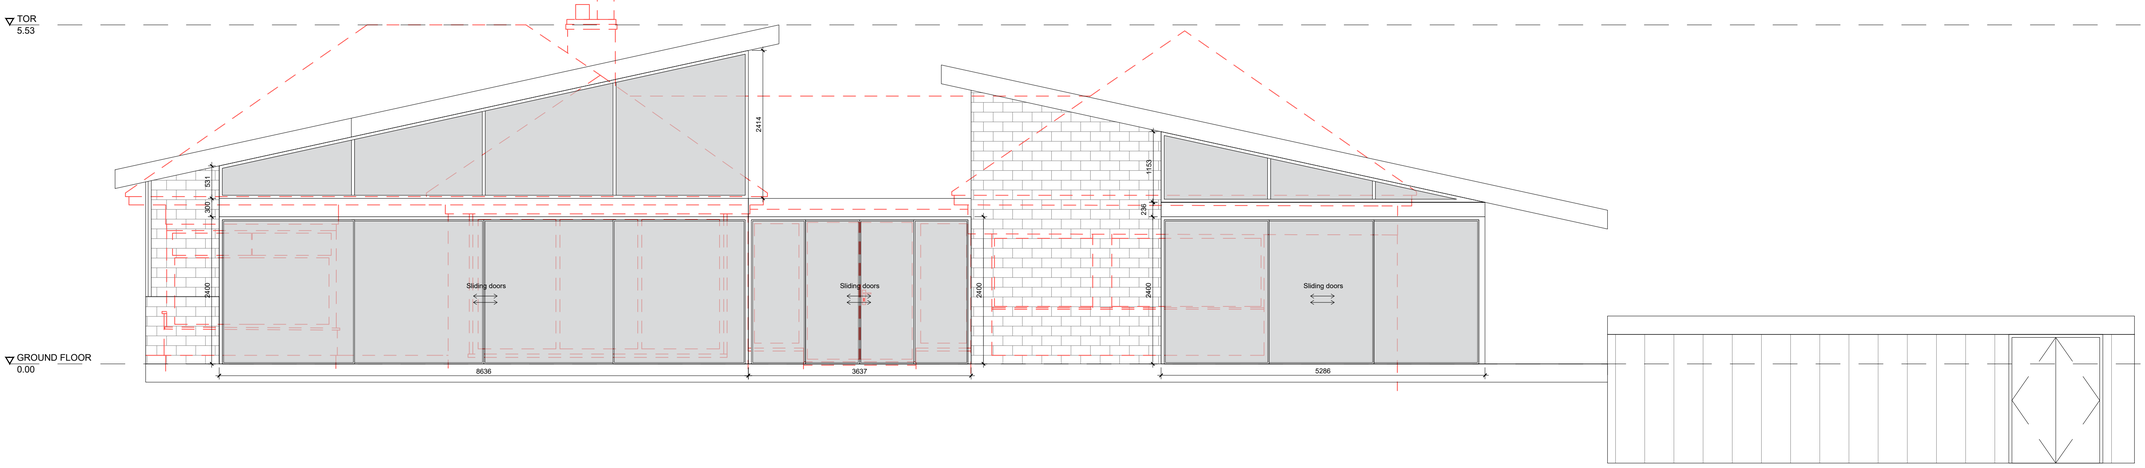

PROPOSED REAR ELEVATION (S) 1:50 @ A1

MATERIAL KEY

- ALUMINUM / ZINC CLADDING
- ALUMINUM / ZINC ROOFING
- TIMBER EFFECT ALUMINUM CLADDING
- STONE CLADDING
- RENDER

0 1.0 2.0 3.0 4.0 5.0 10.0

scale in metres

LIFE SIZE
01273 688 744
studio@lifesizearchitecture.co.uk
www.lifesizearchitecture.co.uk

description:	date:	revision:
AMENDED FOR PLANNING	12/02/25	A

title:

PROPOSED FRONT & REAR ELEVATIONS

project no: **24019GL**

drawing no: **PR03**

drawing status:

PLANNING

client:
ANNALIZE VAN ZYL

project:
LITTLE FAIRSEAT, GEORGES LANE, STORRINGTON, RH20 3JH
EXTENSION WORK, INTERNAL REMODEL & LANDSCAPING

date:	scale:	drawn:	checked:
02/12/24	1:50 @ A1	CD	RB