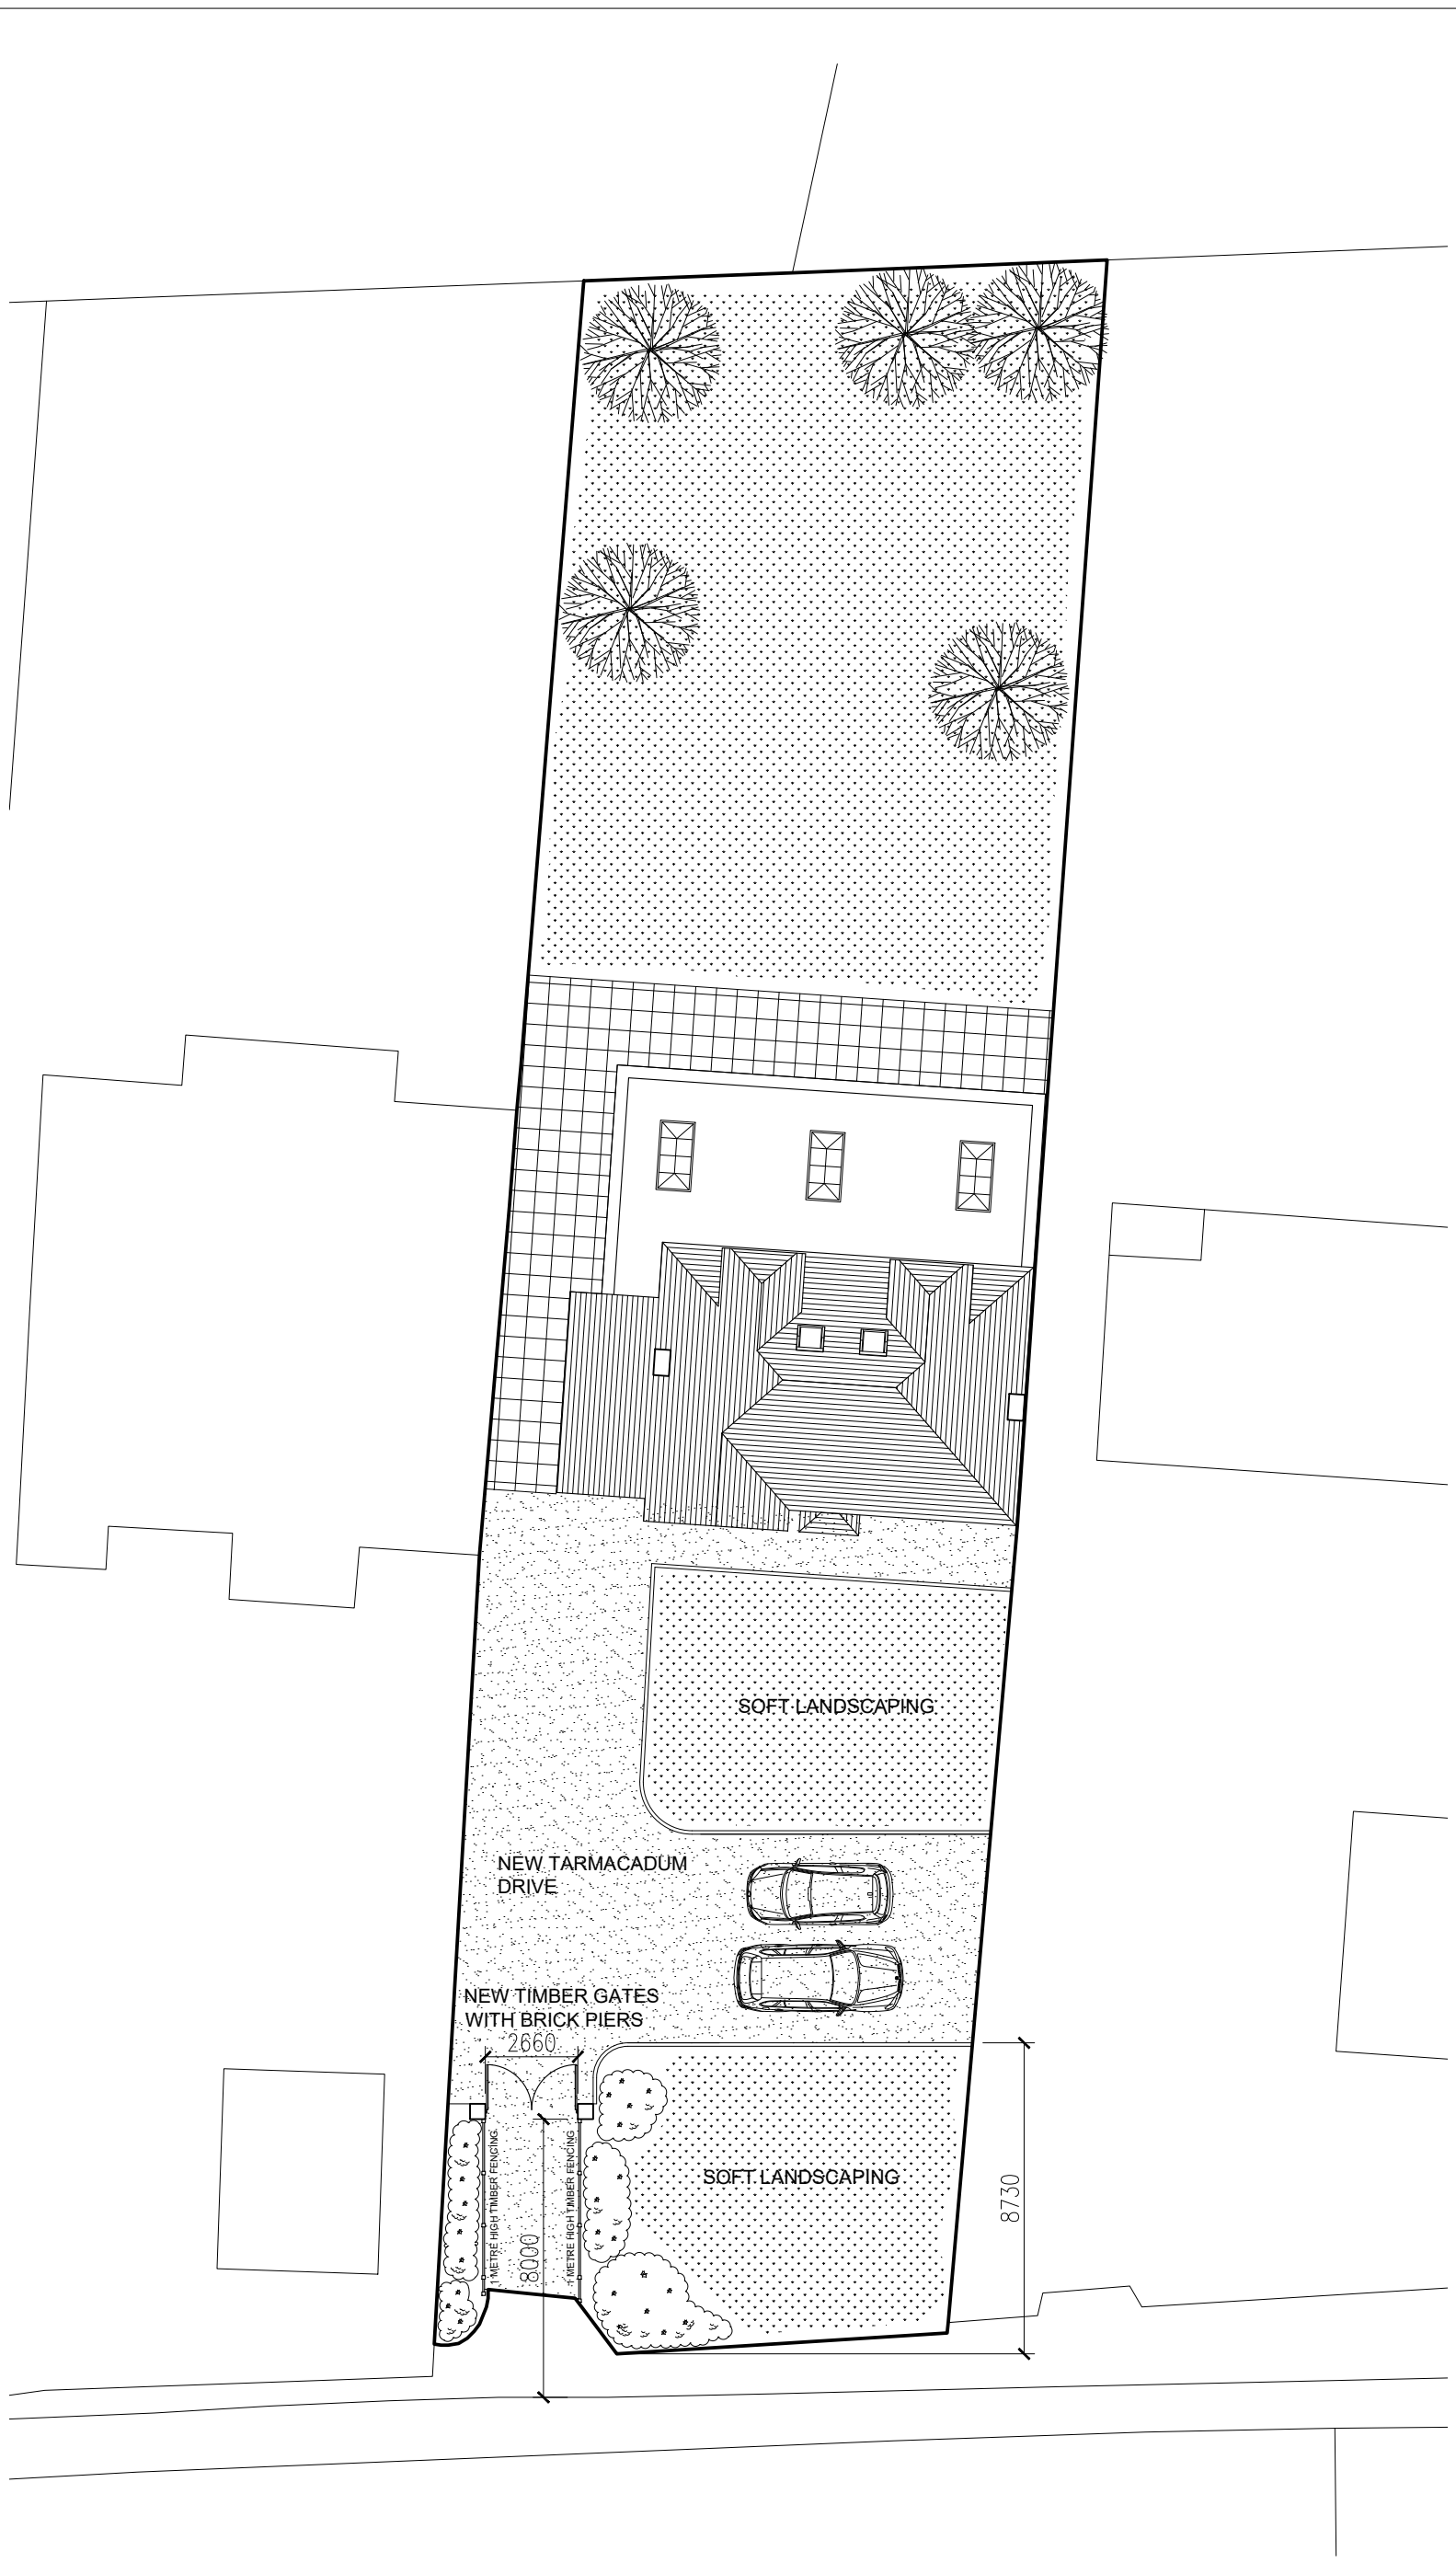


1:200

4m 0 4m 8m 12m 16m 20m

REV E 11.09.25: STANDALONE GARAGE OMITTED
REV D 25.08.25: HARD/SOFT LANDSCAPING REVISED
REV C 24.08.25: WIDTH REDUCED BY 1METRE
REV B 26.05.25: ENTRANCE GATES ADDED
REV A 25.05.25: REVISED AT CLIENT REQUEST

ARCHETYPE CENTRAL
ARCHITECTURAL & PLANNING SERVICES
e-mail: info@archetypecentral.co.uk
website: www.archetypecentral.co.uk

Project
78 GUILDFORD RD, HORSHAM, WEST SUSSEX RH12 1LY

Drawing title
BLOCK PLAN - GARAGE

Drawing No.	Rev.	Scale	Date.	Drawn by.
674/15	E	1:200 @ A3	04/25	RS