PROPOSED BARN EXTENSION- MATERIALS

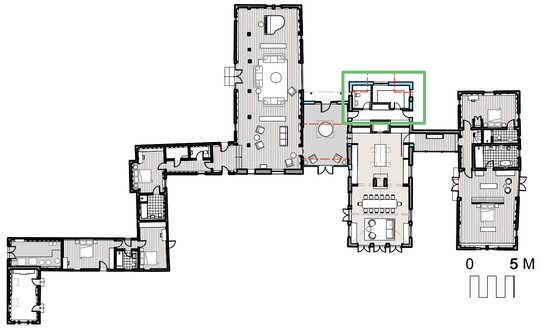

Key plan

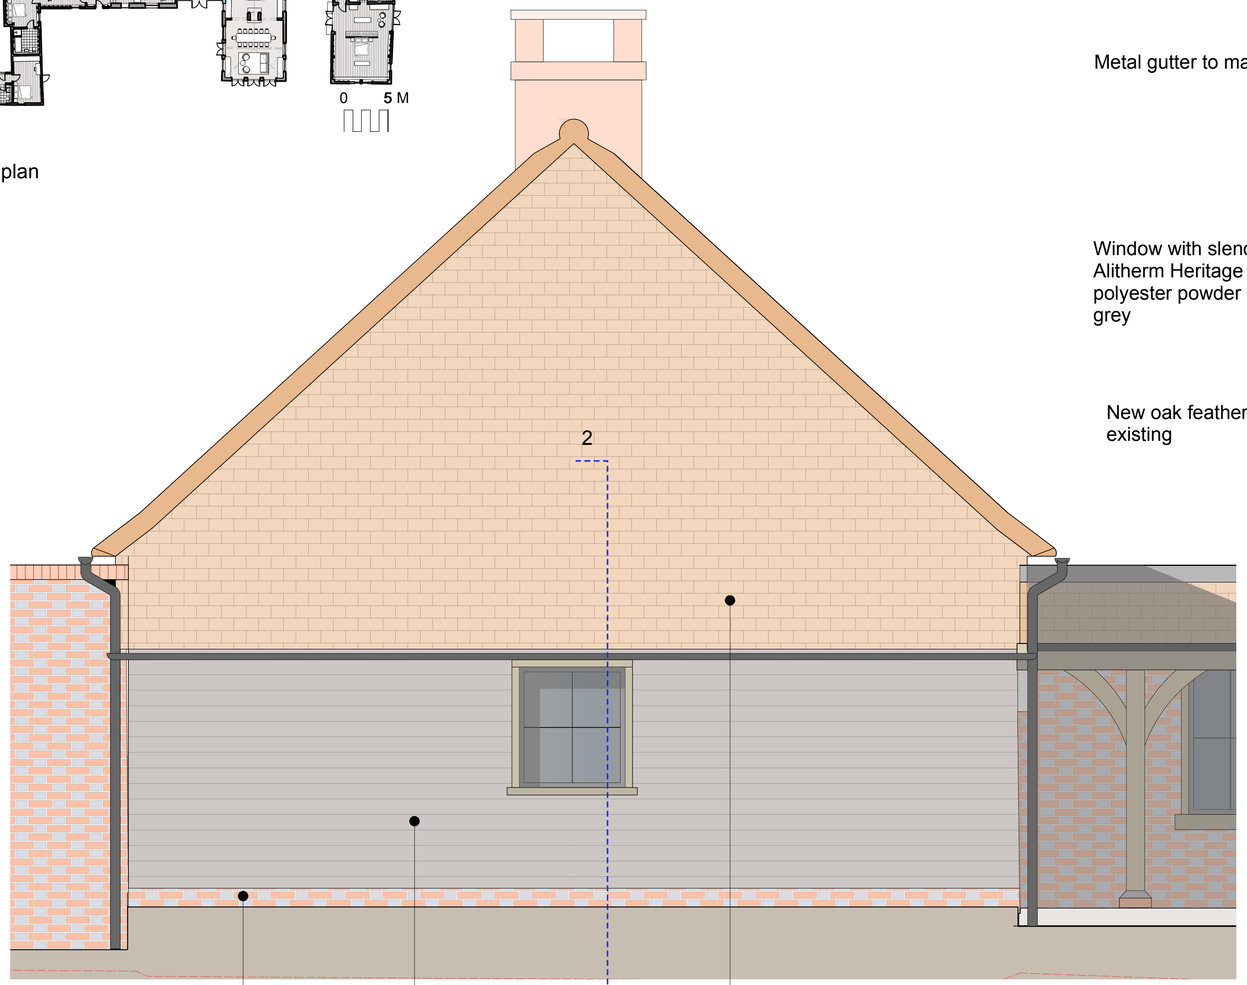

1 21-601 Central Barn North Elevation
Scale 1:25 @ A1

1. Flemish bond,red and blue mix brick to match the existing

2.Oak cladding to match the existing

Reclaimed clay roof tiles to match existing







Reclaimed clay roof tiles to match existing

Metal gutter to match existing

Window with slender aluminum frame- Alitherm Heritage or similar with polyester powder coated finish- colour: grey

New oak feather boarding to match existing

Flush pointing, lime based mortar for breathability. Carefully match mortar colour to existing

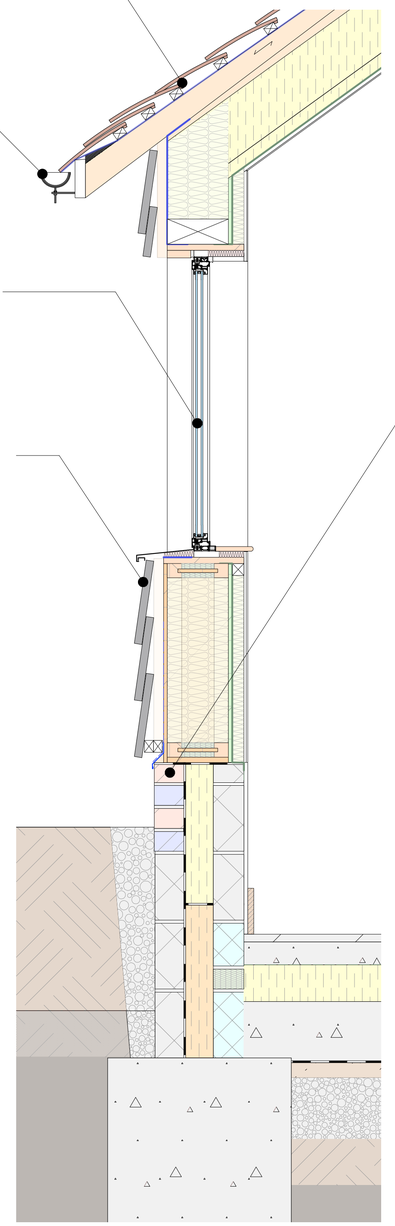

2 21-601 Section Detail
Scale 1:10 @ A1

No.	Date	By	Revision Notes
A	28/03/2024	KF P1	Issued for Planning

Note

Although O.S. Coordinates may be shown on this plan the grid is to be treated as arbitrary. No scale factor has been applied to the survey therefore the any coordinates shown are not true O.S. Coordinates.
All dimensions to be checked on site

Roberts & Treguer
29 Clerkenwell Green
London
EC1R 0DU

© Roberts and Treguer ltd

Client
Hope Farm, The Haven
Near Billingshurst
RH14 9BN

Project Title
Hope Farm

Sheet Title
Proposed Extension - Materials

Drawn By	Project ID
JT	2201
Reviewed By	Scale
KF	As shown @ A1. Scale @ is A3 is 2x
Date	Sheet No.
28/03/2024	2201-DR-BH-21-601