


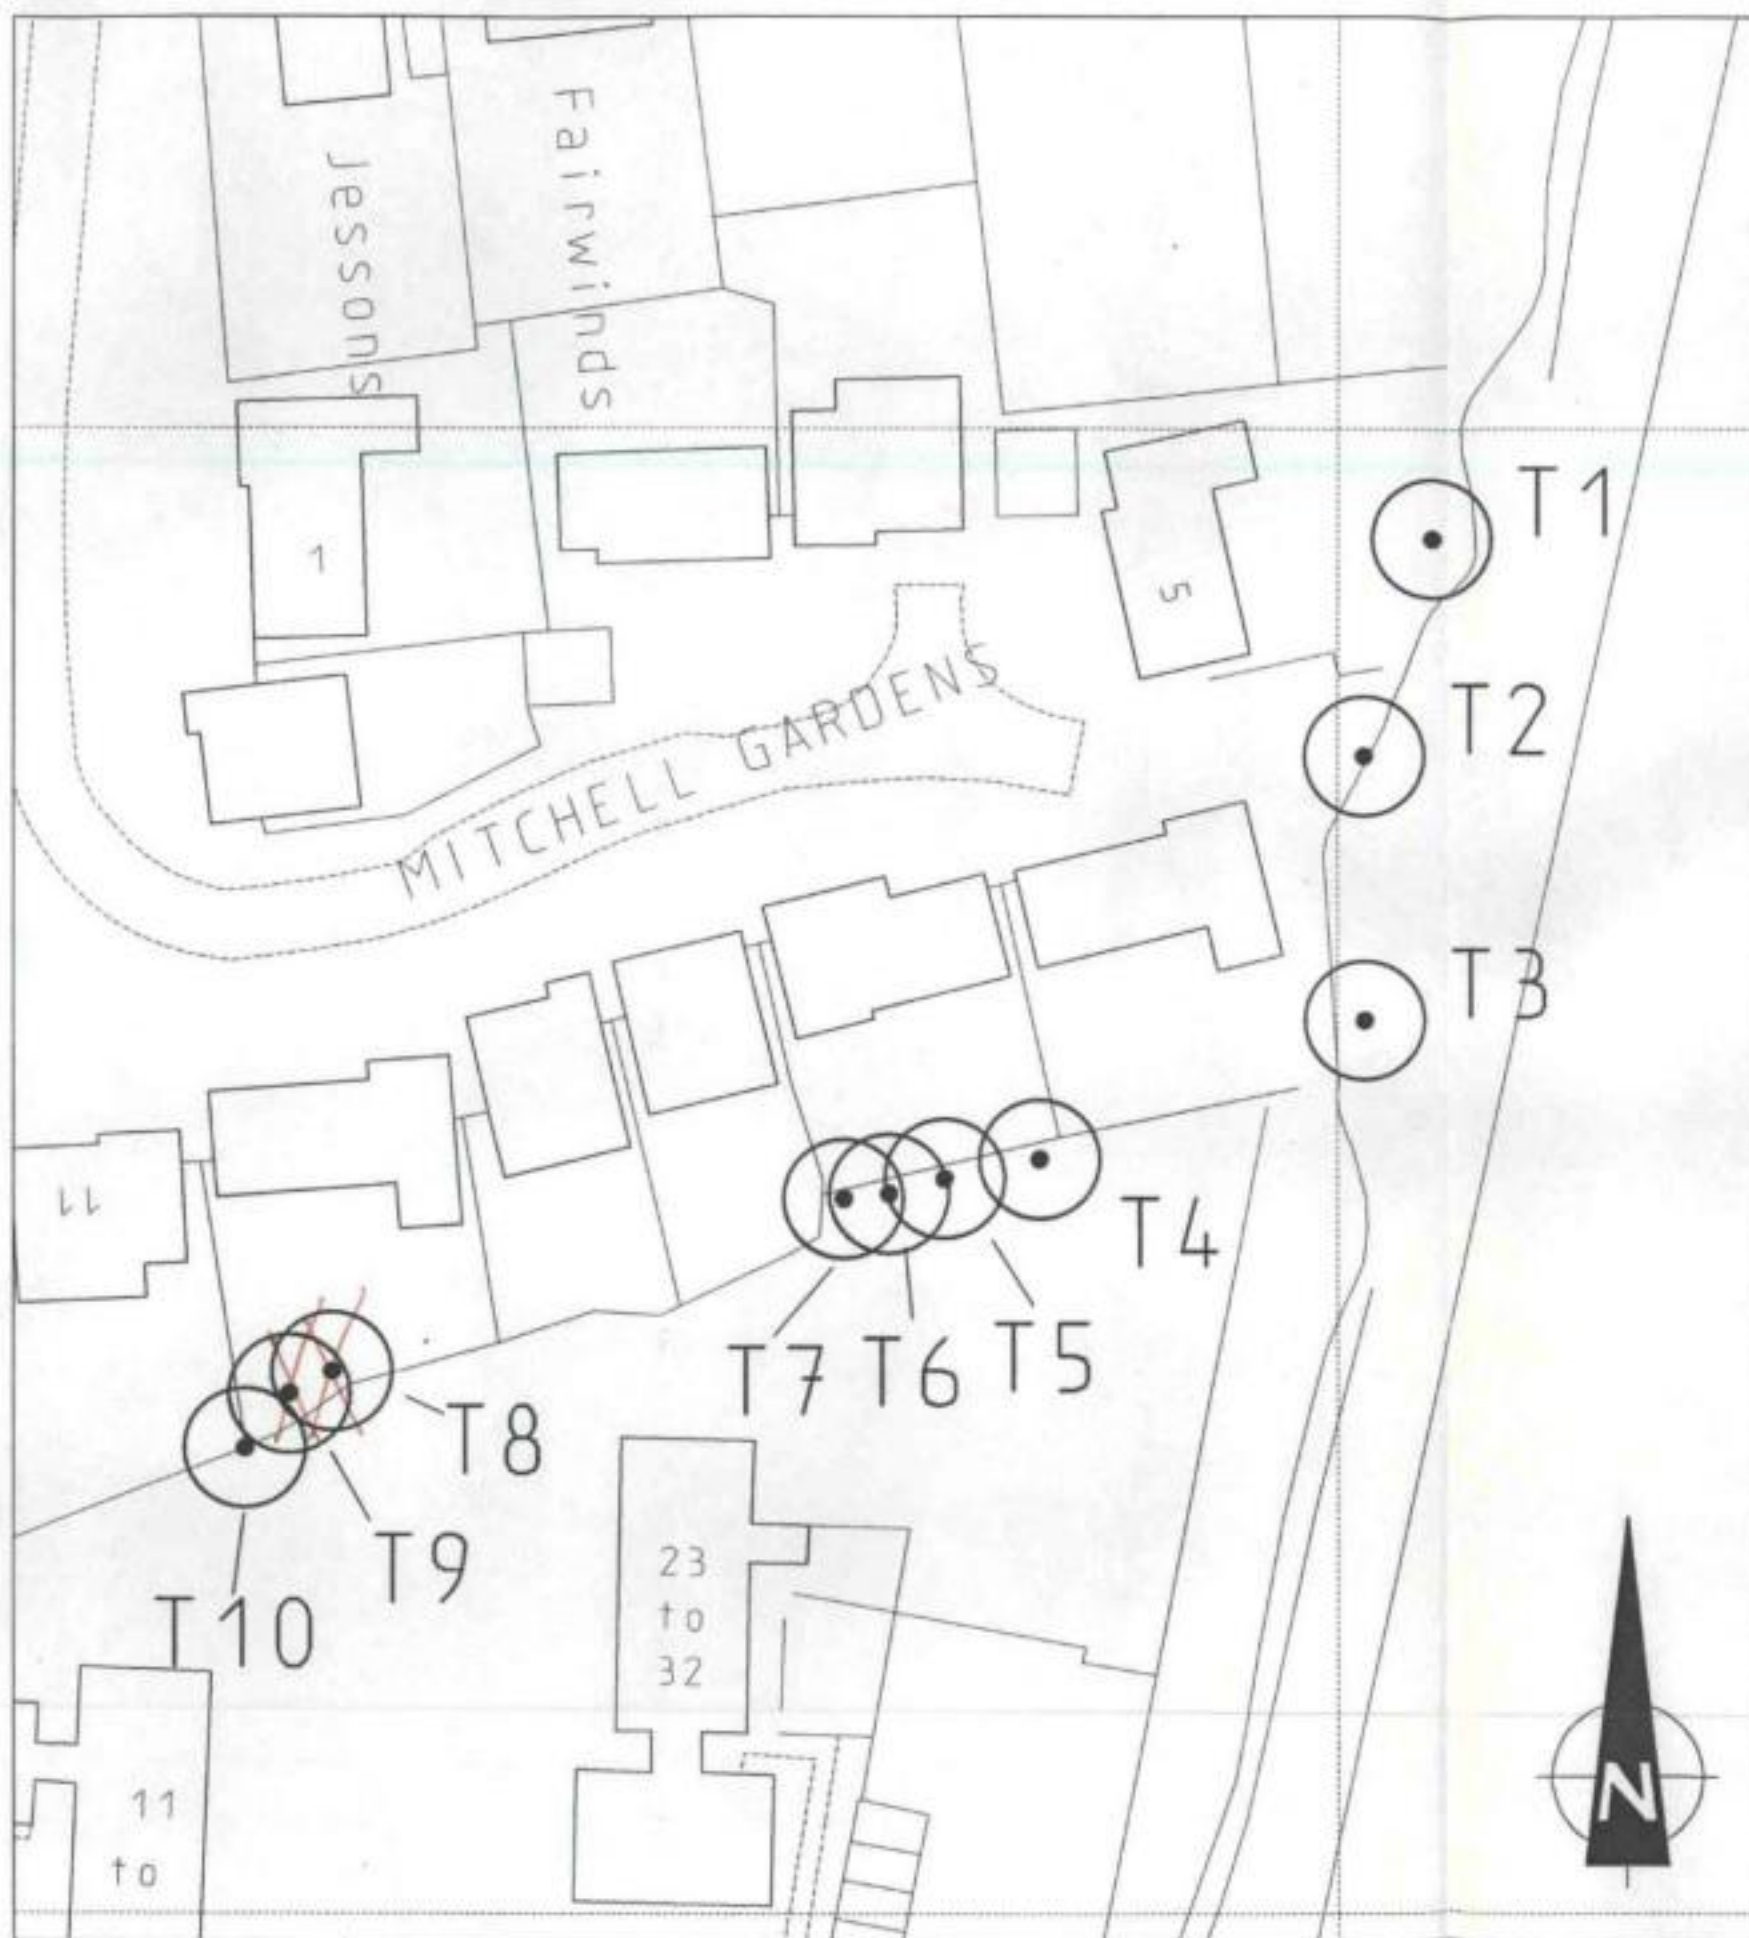

TREES SPECIFIED INDIVIDUALLY
(encircled in black on the map)

T1 - T10 OAK

M.J. Baty

THIS IS THE PLAN REFERRED TO IN THE
HORSHAM DISTRICT COUNCIL

*AMENDED BY
COUNCIL TREE 3/6/97
LHP*

MITCHELL GARDENS
OFF LYONS ROAD
SLINFOLD

512047E,131285N

TREE PRESERVATION ORDER 1997

Based upon the Ordnance Survey 1250 or 2500 map with the permission of the
Controller of Her Majesty's Stationery Office. © Crown Copyright
Accuracy at other scales cannot be guaranteed.



Horsham District Council

NEW PARK HOUSE . NORTH STREET Horsham 215100
HORSHAM . SUSSEX . RH12 1RL
M.J.BATY . LLB . Director . Directorate of Planning and Law

Ref No.	TPO0759		
Date.	21/02/1997	Scale.	1:500
Drawn.	BM	Checked.	VH
Drawing No.	Revisions.		