


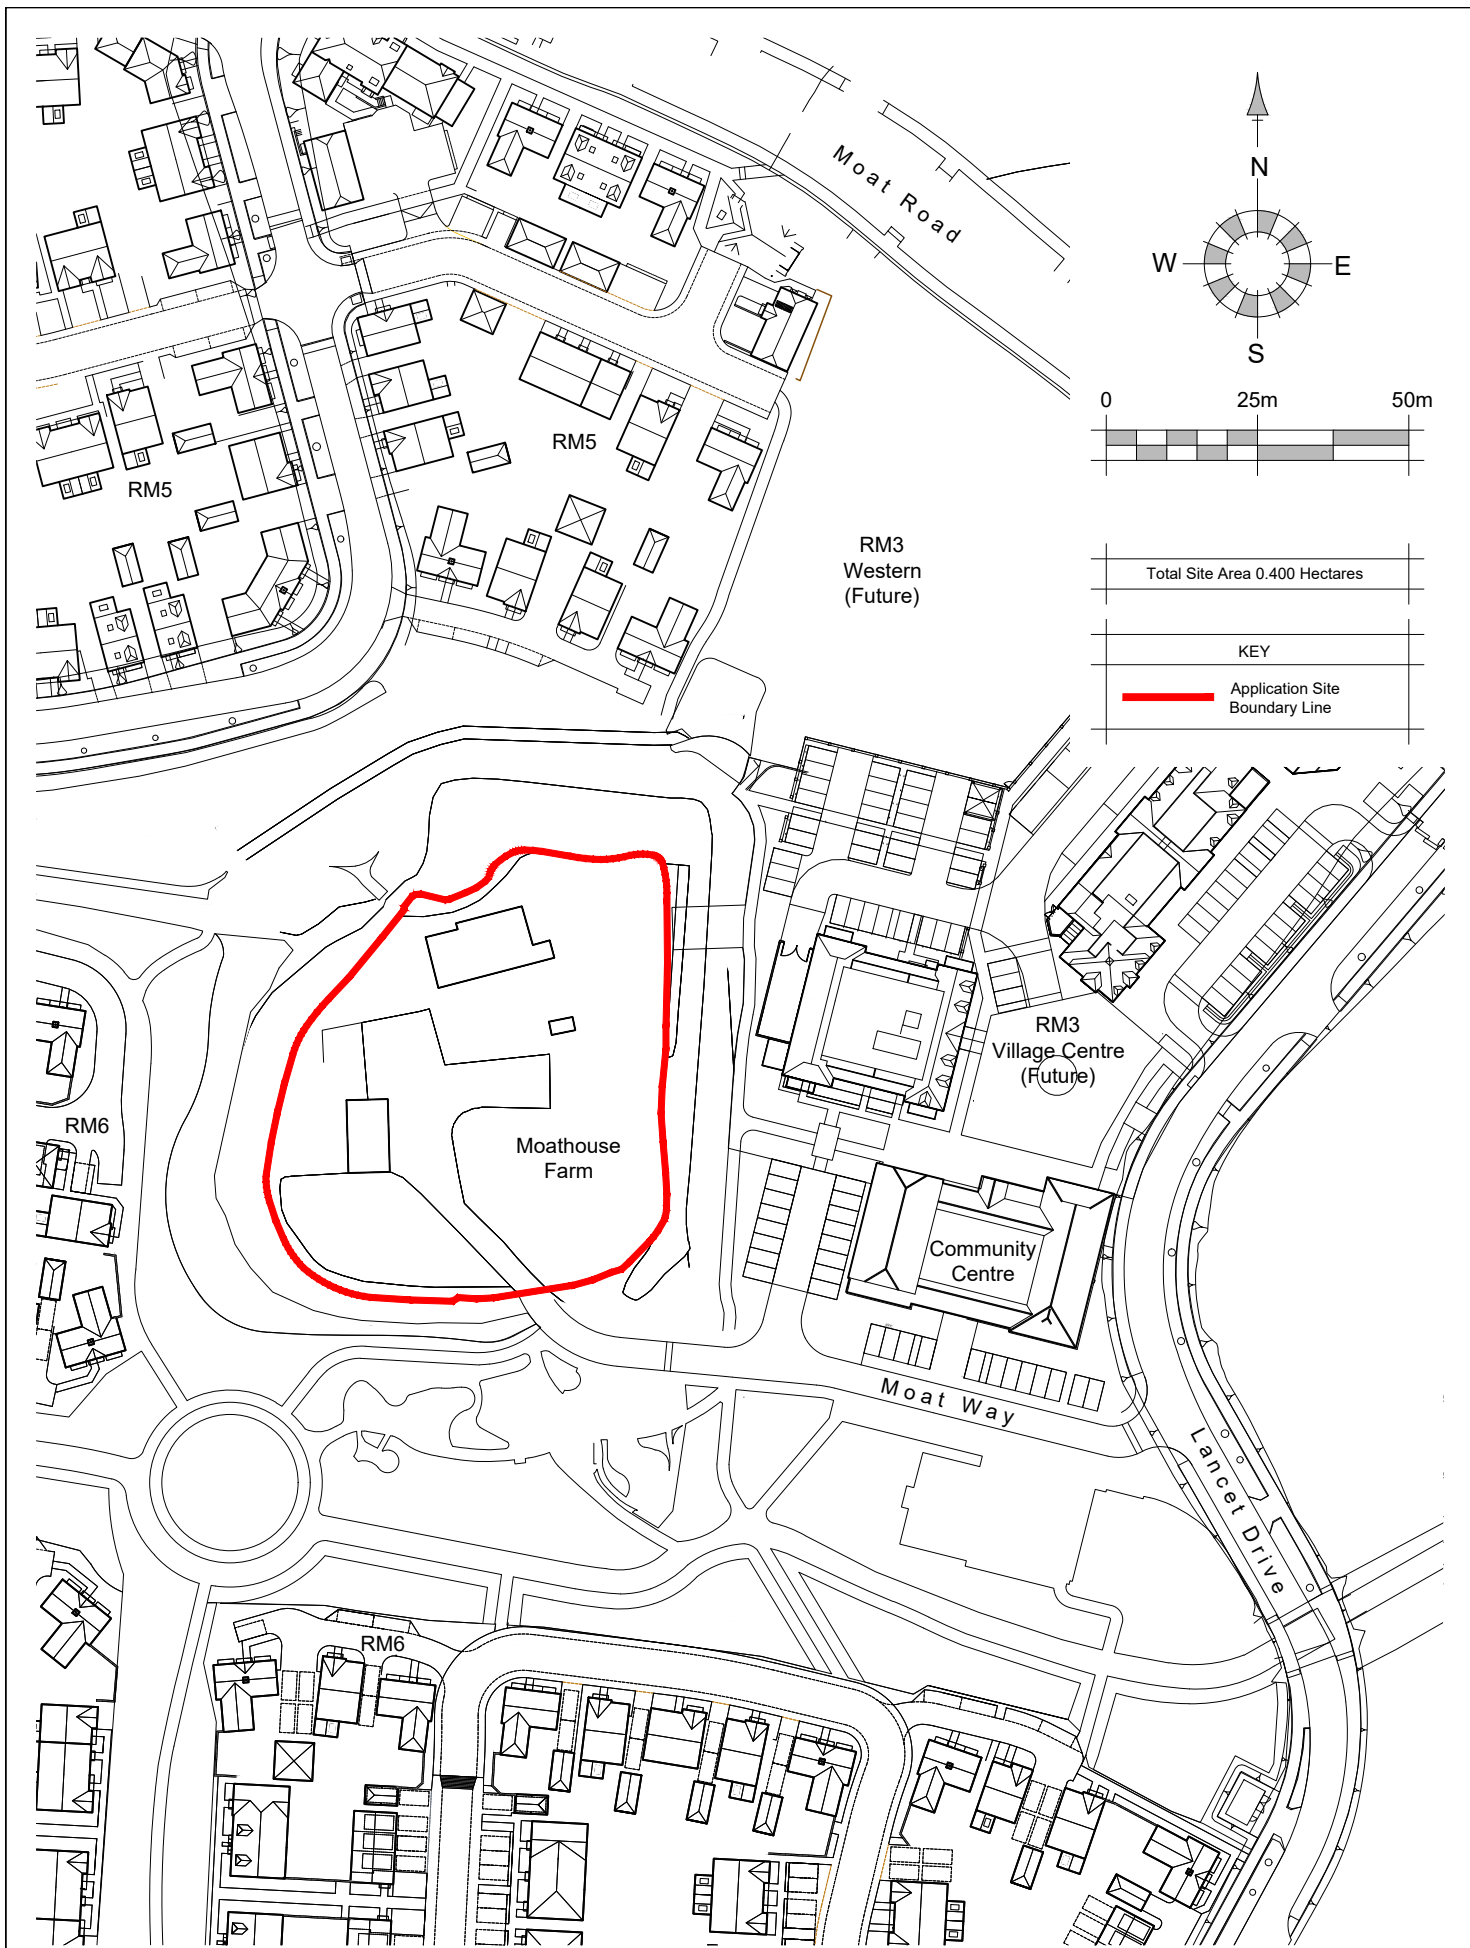

REV.	DATE	REVISIONS:	BY	Planning	CLIENT: Legal & General (Strategic Land North Horsham)		PROJECT: Moat House, North Horsham		 architecture planning masterplanning Broadmeads House, Farnham Business Park, Weydon Lane, Farnham, Surrey GU9 8QT. info@osparchitecture.com www.osparchitecture.com Tel: 01252 267878
					SCALE: 1:1250 (A4 ORIGINAL)		DRAWING: Site Location Plan		
					DRAWN: MM		25057		
					DATE: 07/07/26		S201		
						—			
© COPYRIGHT EXISTS ON THE DESIGNS AND INFORMATION SHOWN ON THIS DRAWING				This drawing may be scaled or cross referenced to the scale bar for planning application purposes only. Do not scale for any other purpose, use figured dimensions only. Subject to site survey and all necessary consents. All dimensions to be checked by user and any discrepancies, errors or omissions to be reported to the Architect before work commences. This drawing is to be read in conjunction with all other relevant materials.					