



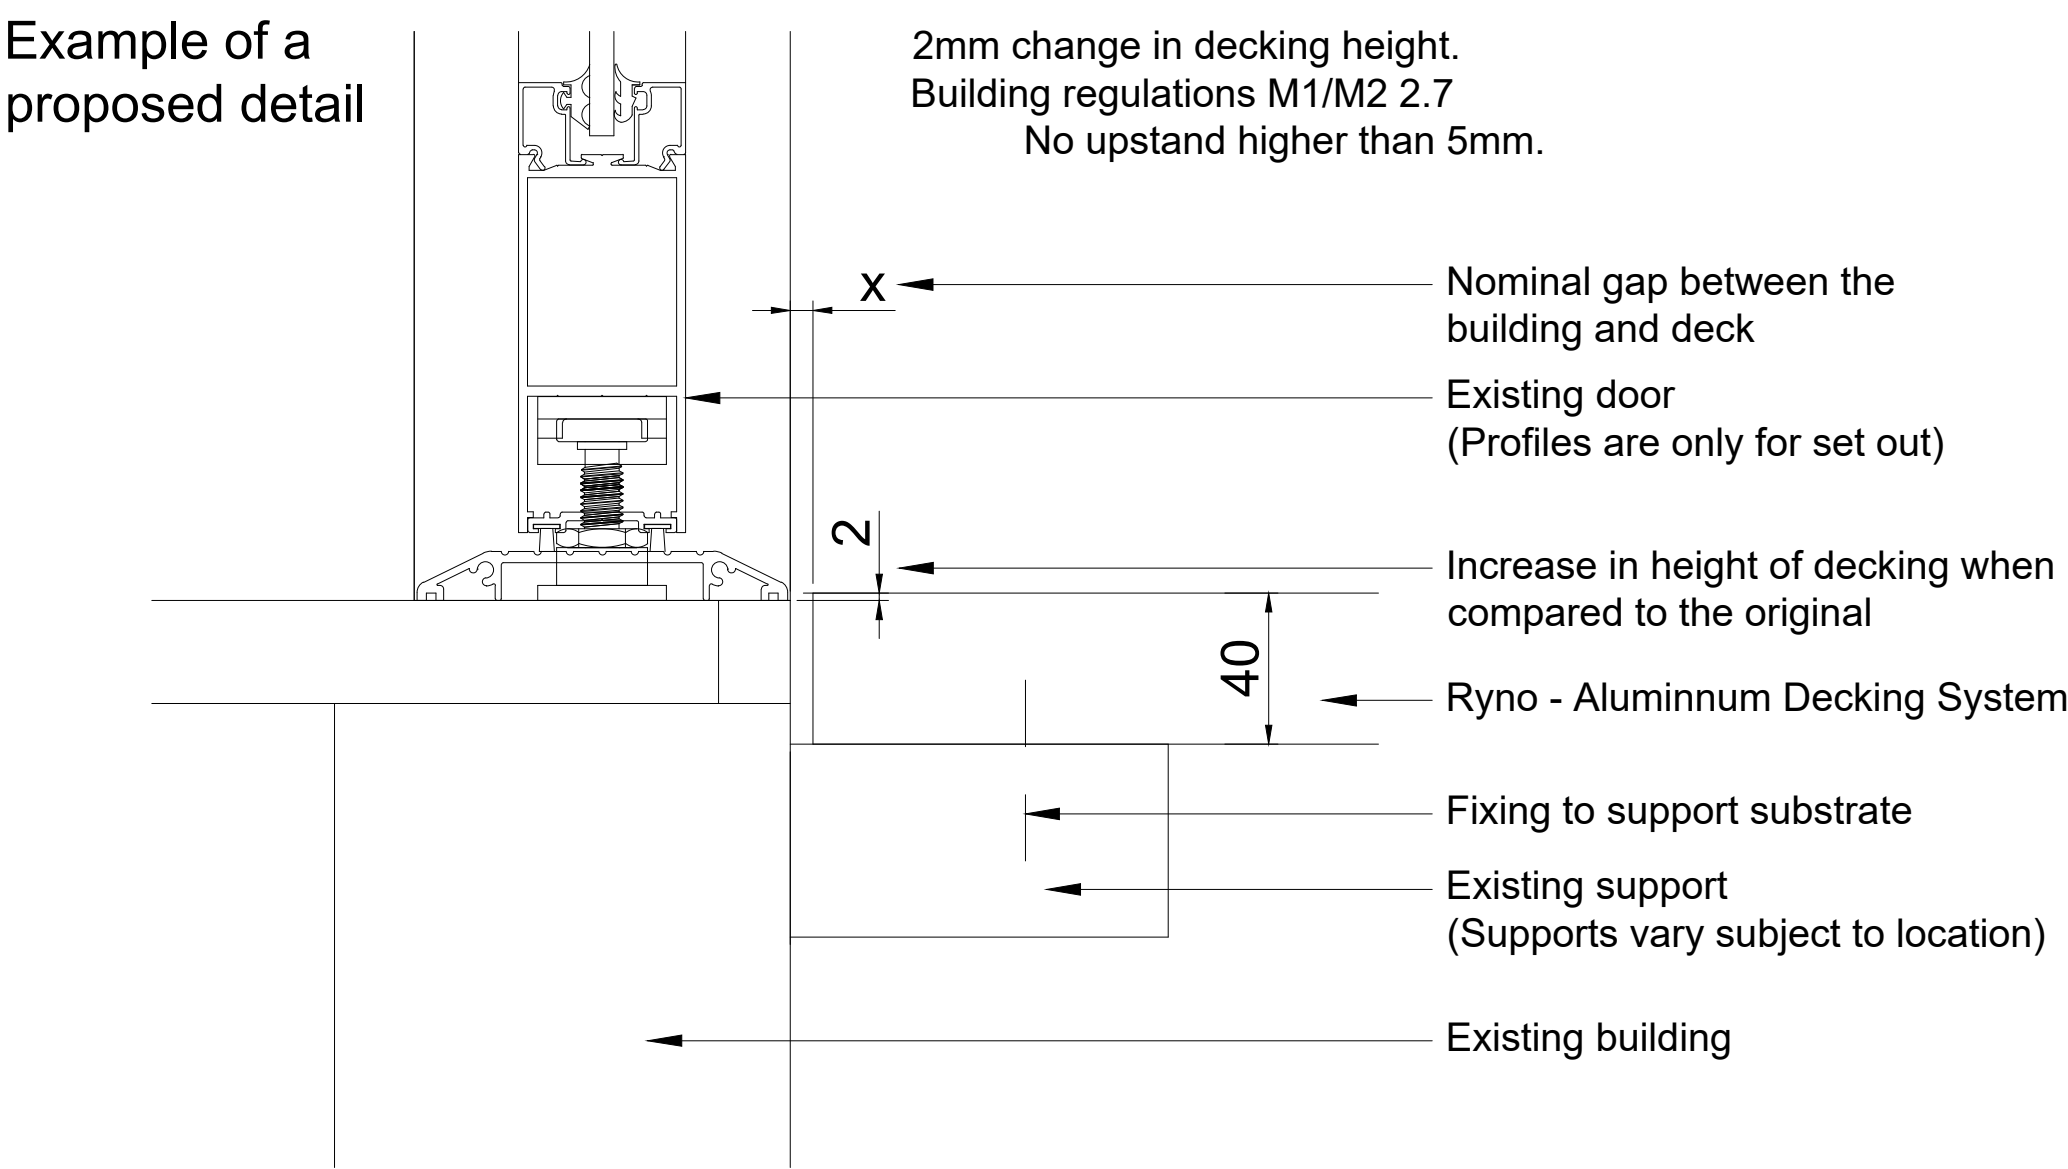

Current door had a step, this will be reduced by the thicker decking

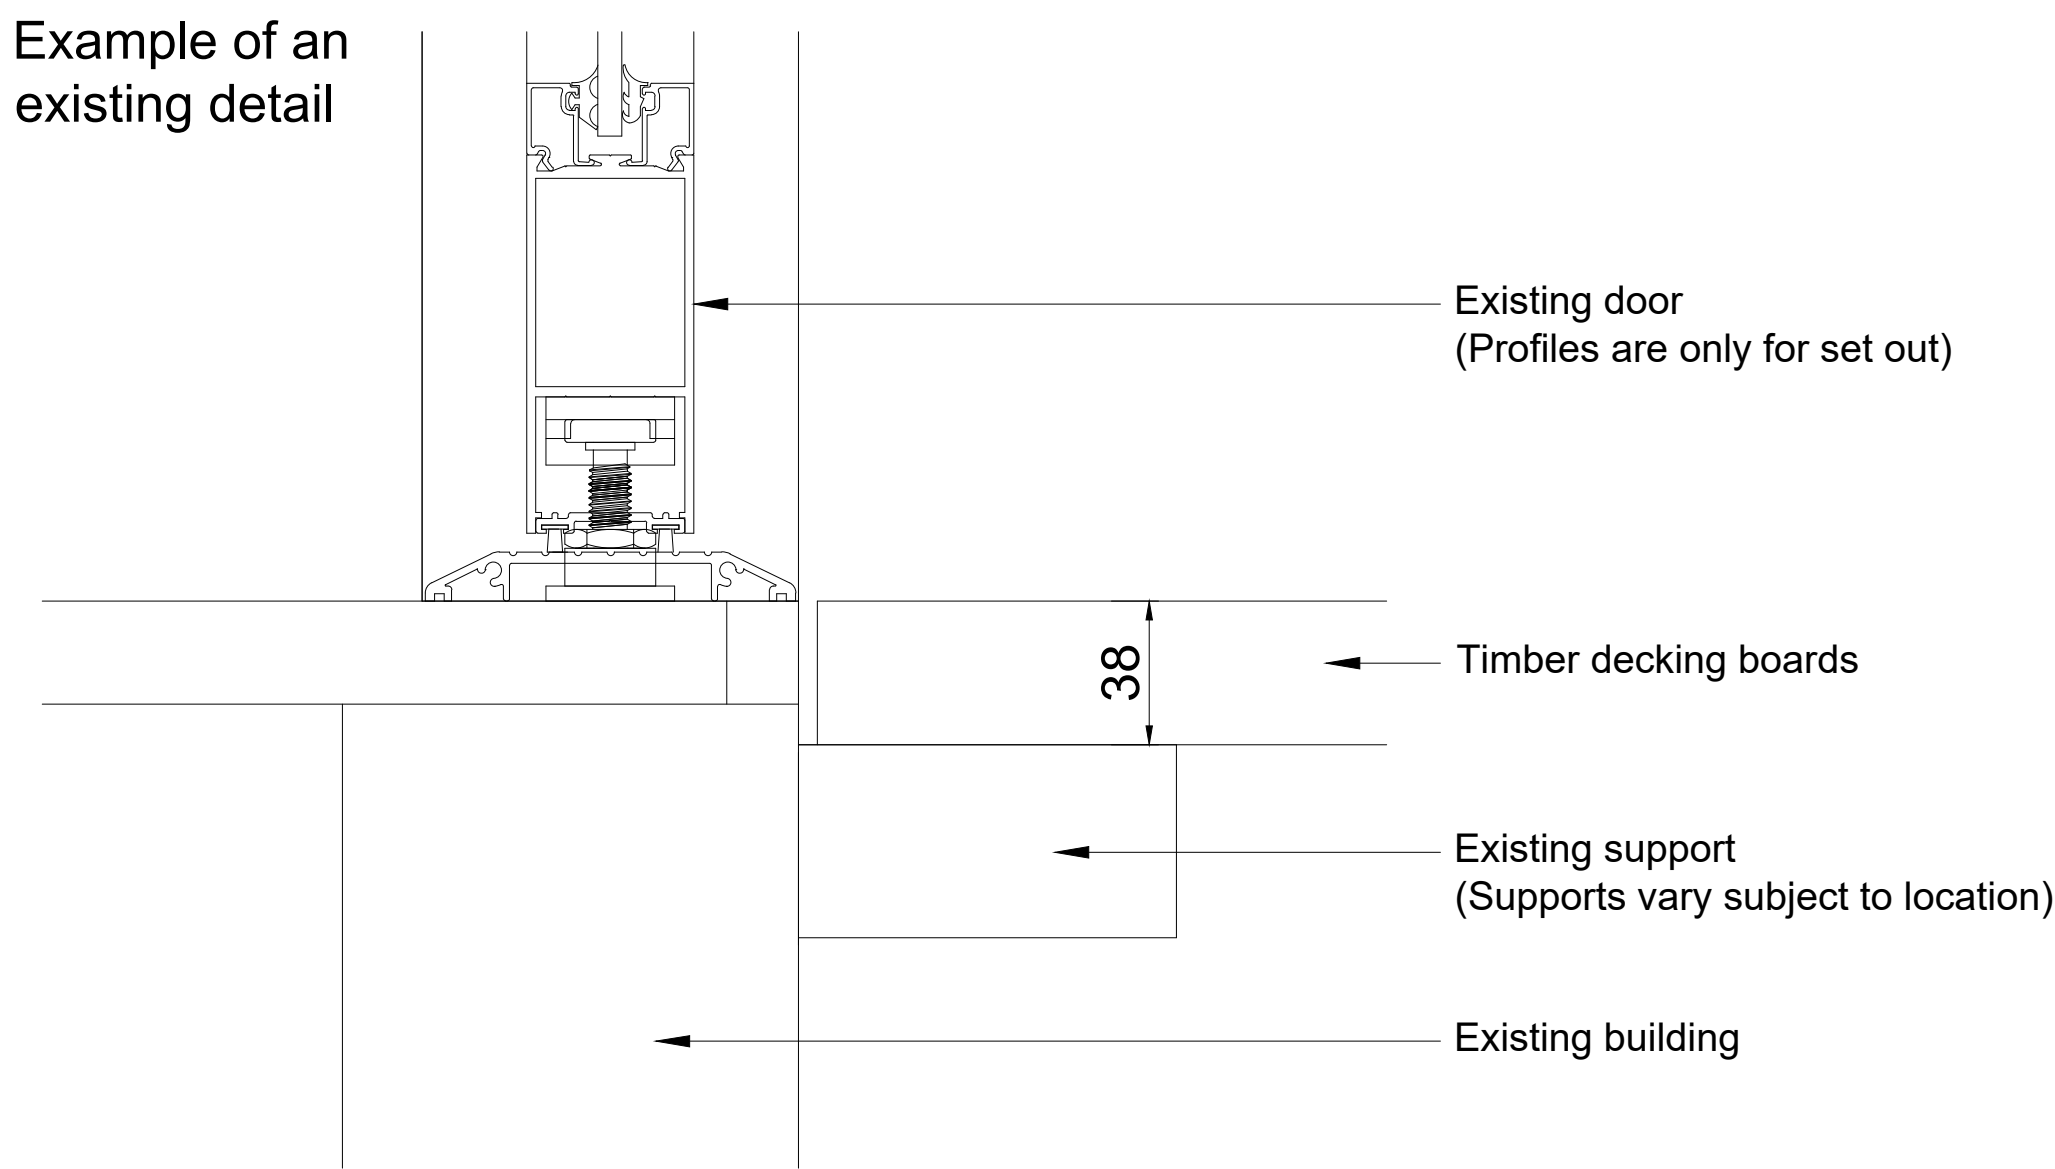

Current door had a step, this will be reduced by the thicker decking




Current door had a ramped threshold, any step will be reduced by the thicker decking




Current door had a step, this will be reduced by the thicker decking



Current door had a step, this will be reduced by the thicker decking

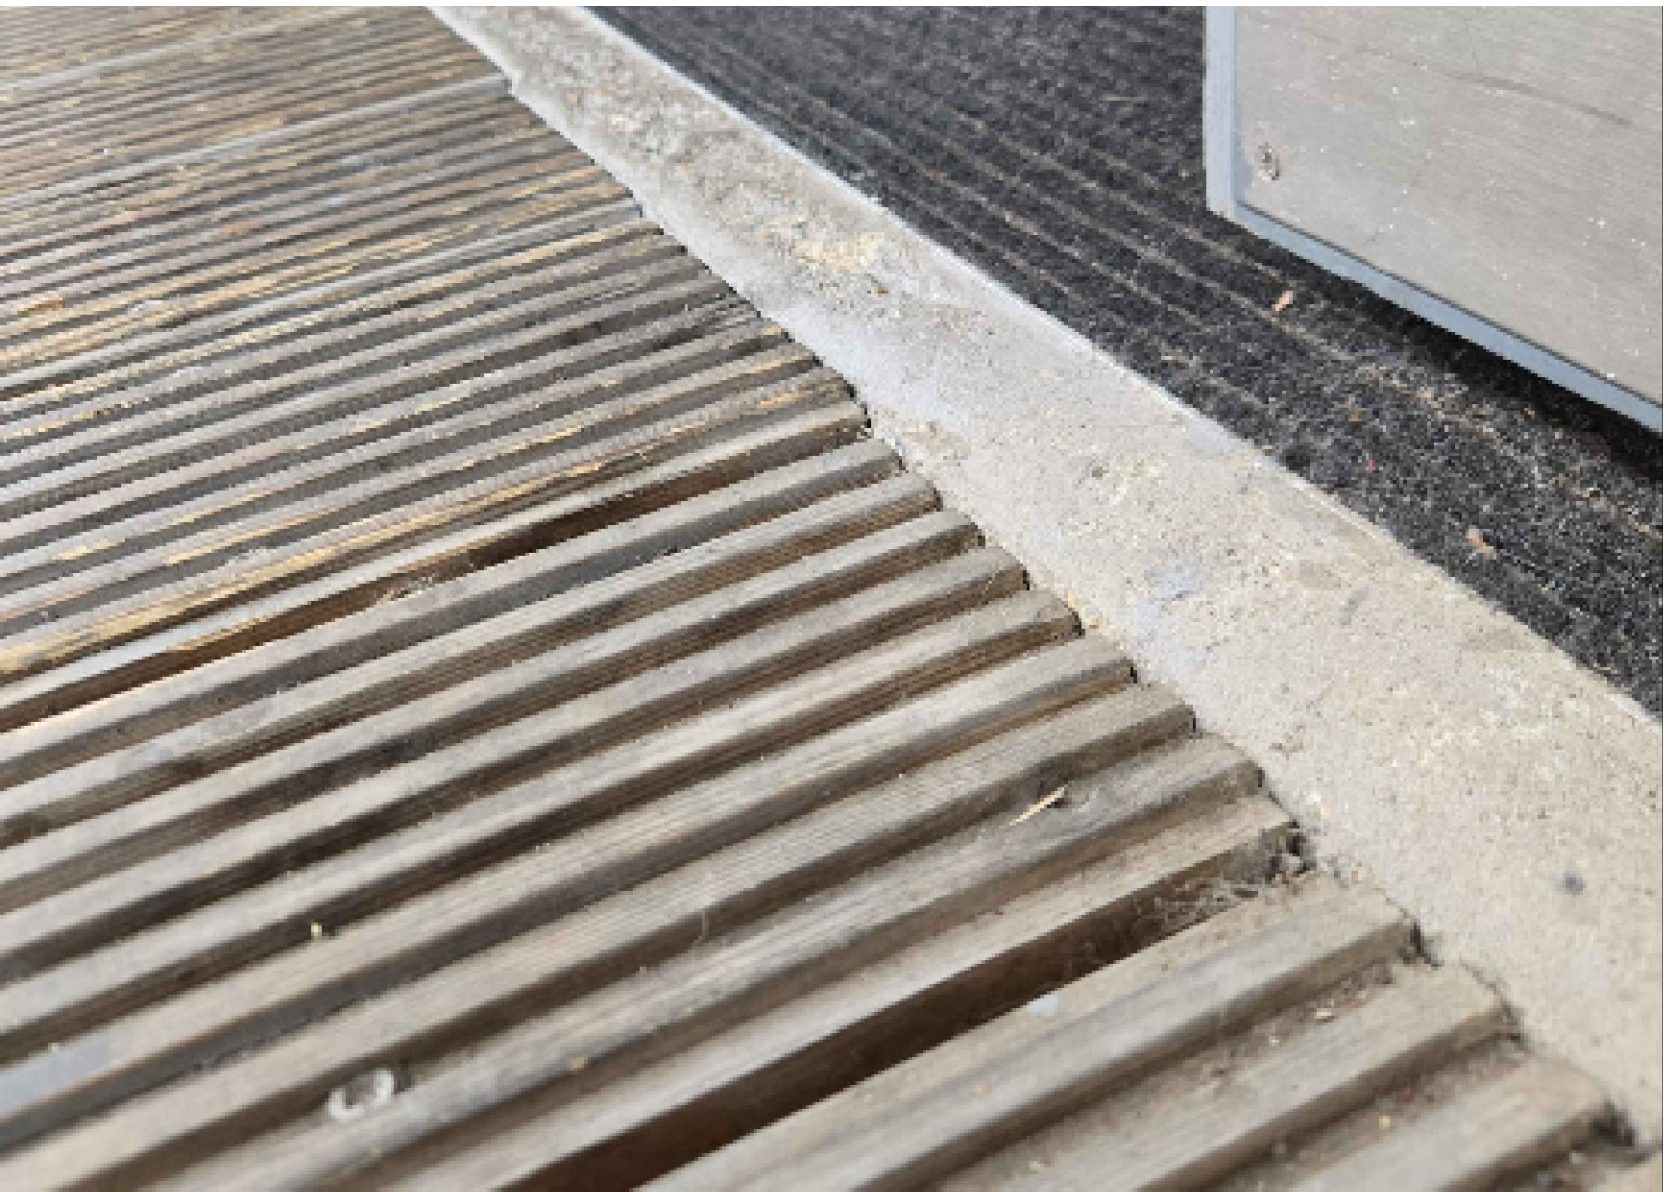

Current door is almost flush, a 2mm change in level is still compliant with building regulations

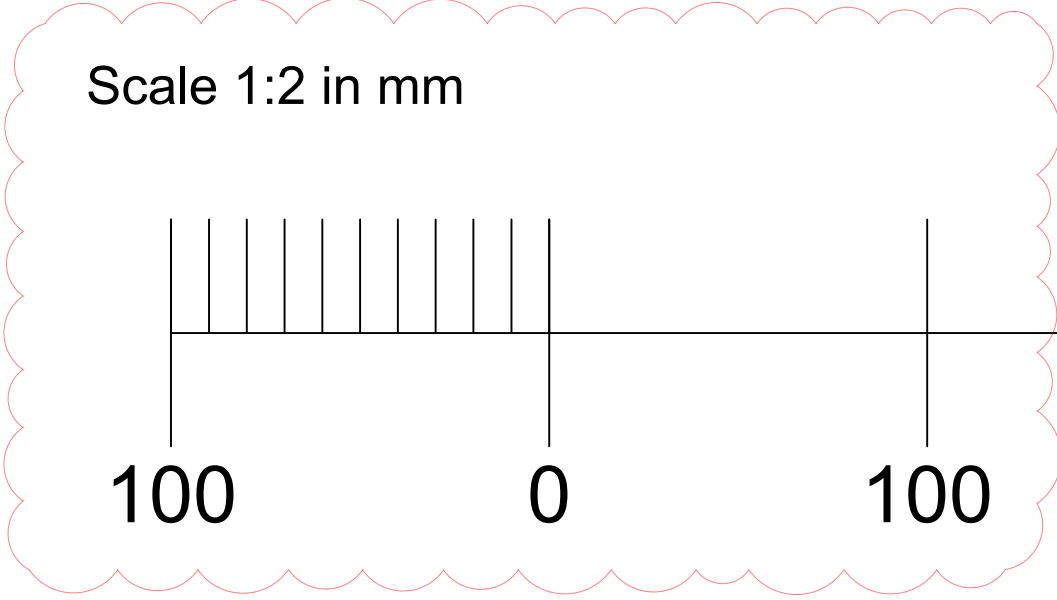

|                                                                                                  |                 |                           |                  |
|--------------------------------------------------------------------------------------------------|-----------------|---------------------------|------------------|
| Preliminary Drawing - P002<br>Scale bars added                                                   |                 | 17-08-2026                |                  |
| Preliminary Drawing - P001<br>Preliminary Drawing                                                |                 | 26-05-2026                |                  |
| DO NOT SCALE : IF IN DOUBT ASK                                                                   |                 |                           |                  |
| <div></div> |                 |                           |                  |
| AP Facades Limited<br>Mill Lane, Fazeley, Tamworth,<br>Staffordshire, B78 3QD                    |                 |                           |                  |
| Client:<br>Horsham District Council                                                              |                 |                           |                  |
| Project:<br>The Forum, Lower Tanbridge Way,<br>Horsham, RH12 1PS                                 |                 |                           |                  |
| Title:<br>Detail Drawing<br>Decking at threshold                                                 |                 |                           |                  |
| Drawn:<br>IW                                                                                     | Date:<br>May 25 | Checked:                  | Date:            |
| Scale:<br>1:2 @ A1                                                                               |                 | Project Number:<br>APL-50 |                  |
| Drawing Number:<br>APL-50 Decking at Thresholds                                                  |                 |                           | Revision:<br>P02 |