



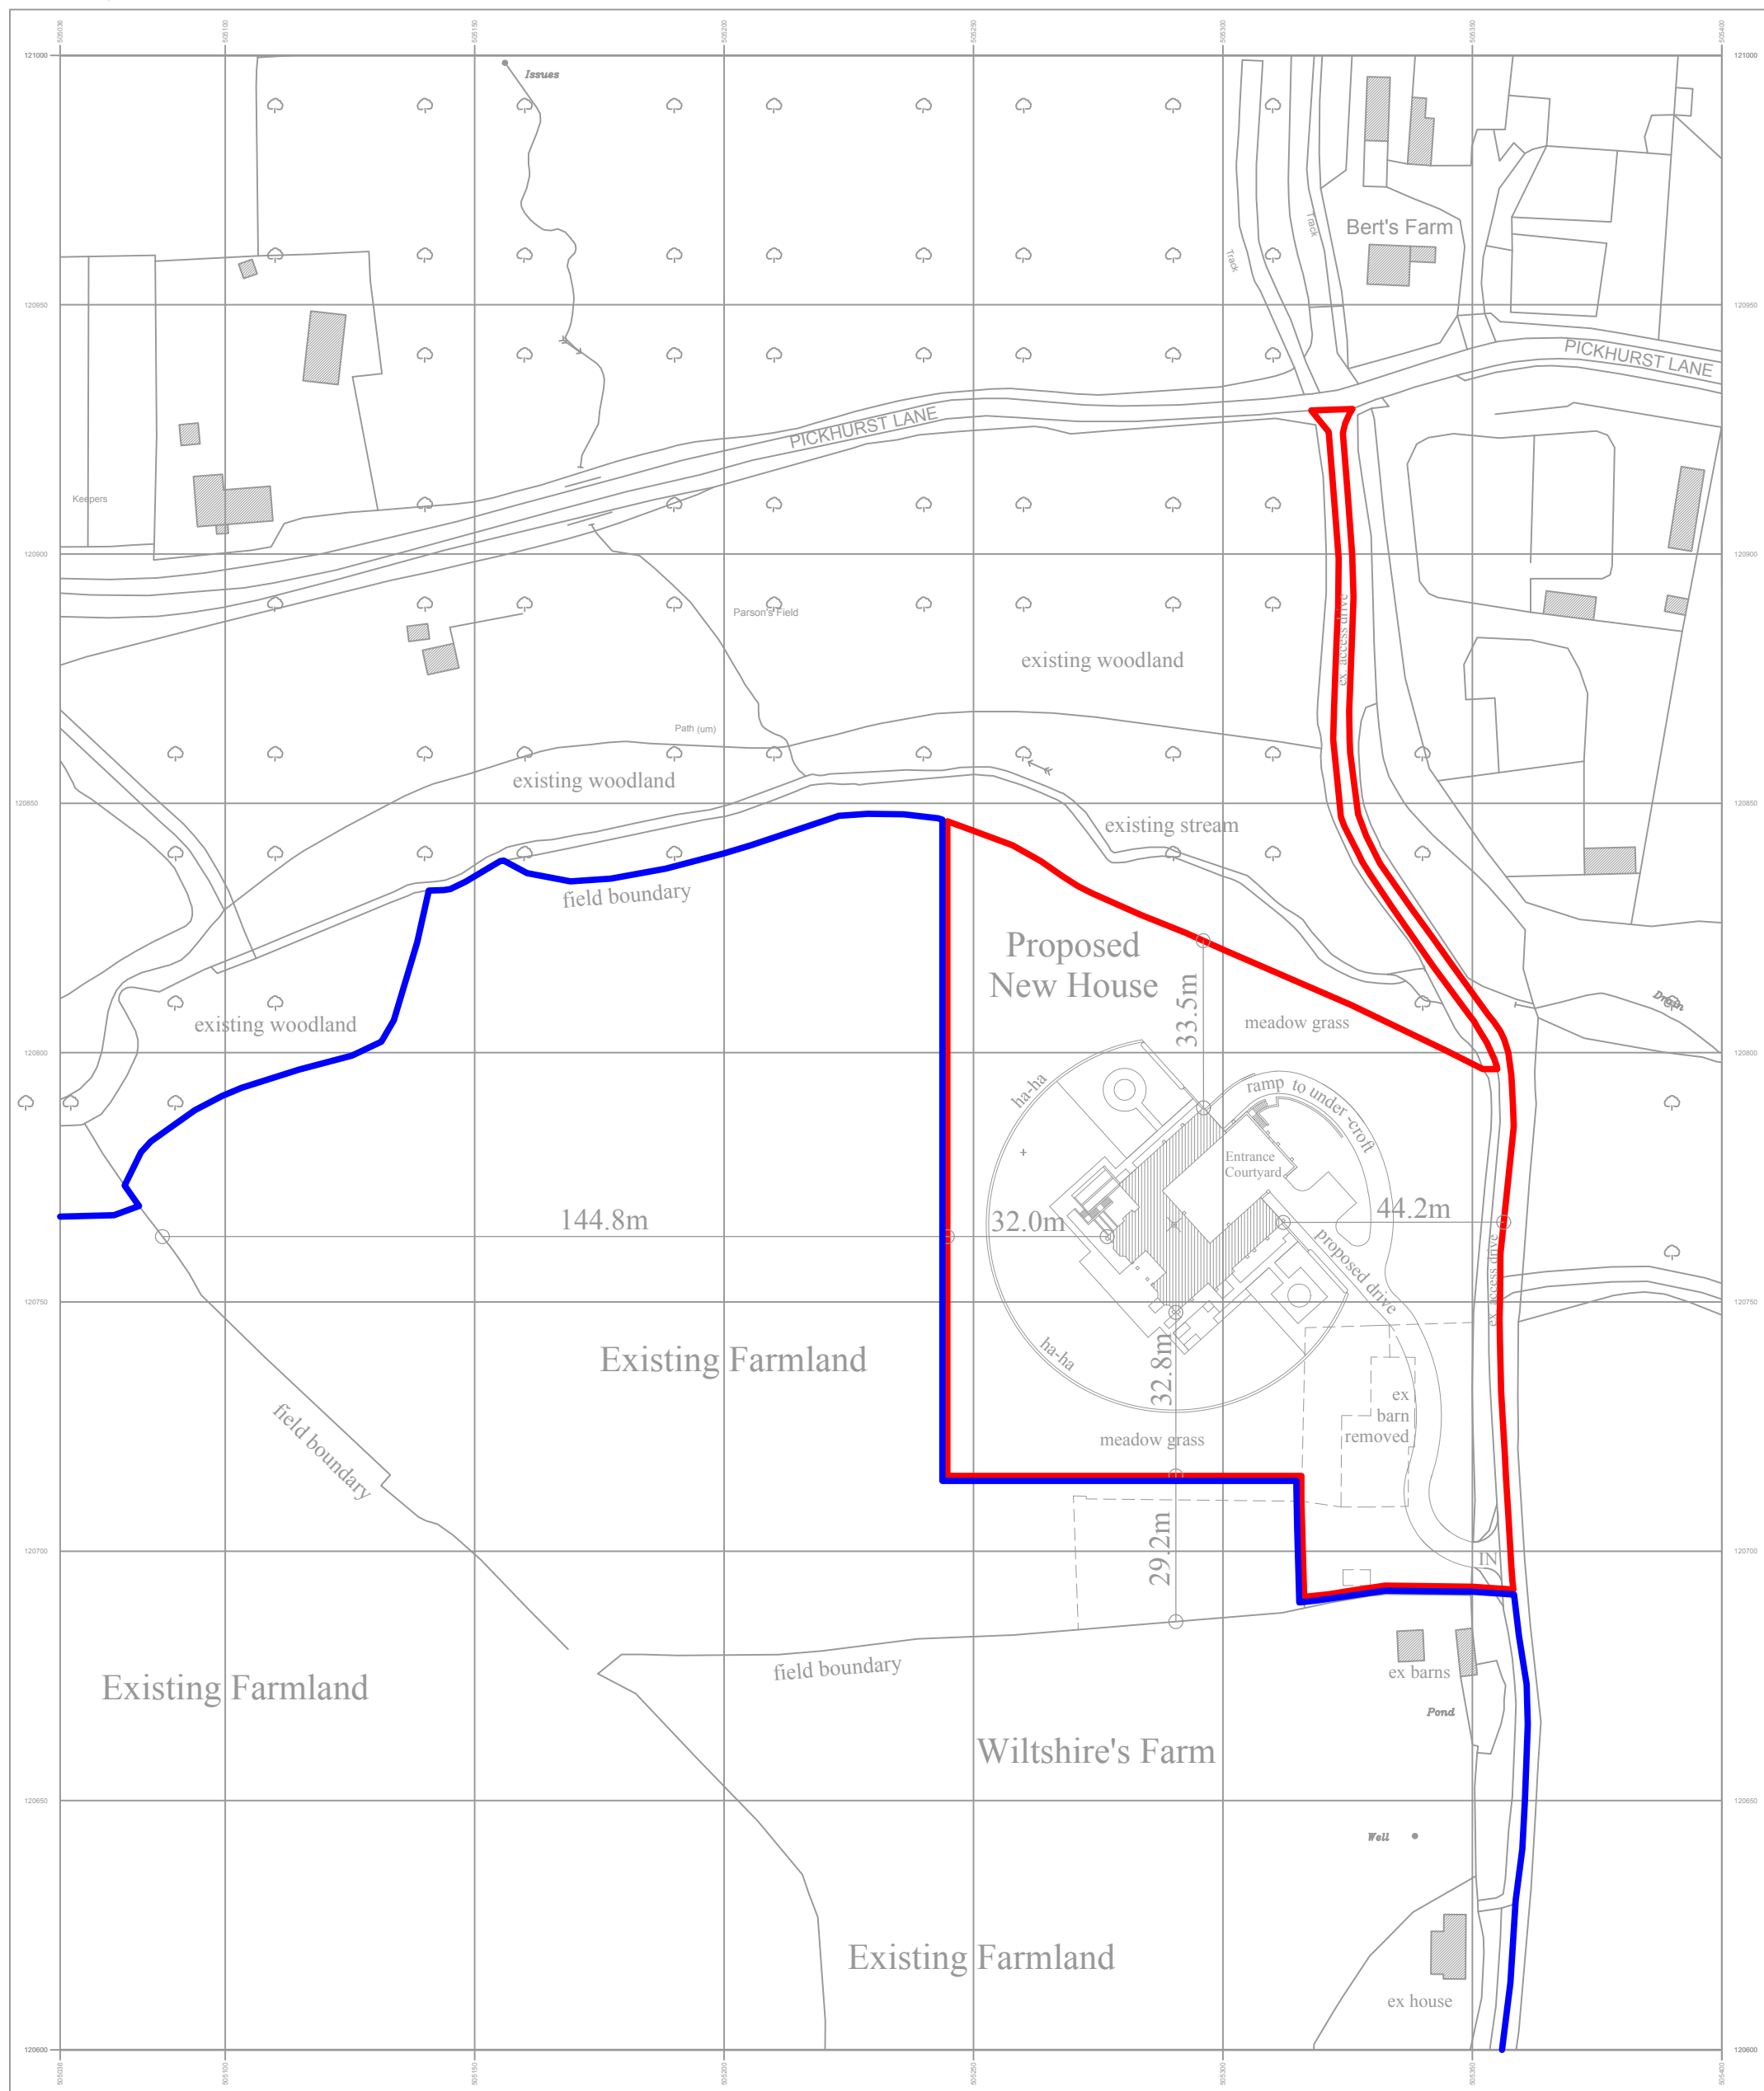

Serial Number: 333382
© Crown copyright and database right 2026
OS AC0000848283

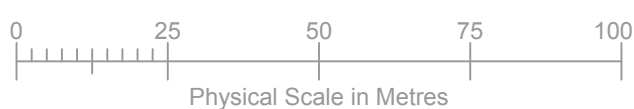

SMALLEY
HALES
ARCHITECTS
RIBA Chartered Practice

Steyning and Walberton
West Sussex
07813 003558 / 07980 838864
office@smalleyhales.com
smalleyhales.com
Registered in England & Wales
Company No. 8888394

This drawing has been prepared as part of a package for the purpose of submitting an application for planning permission only. It does not purport to be a working or contractual drawing and should not be used for any building or contractual purposes. This drawing has been prepared based upon survey drawing information provided by others. All dimensions and levels on all drawings must be checked and verified on site prior to commencement of works.

PROPOSED BLOCK PLAN

Wiltshire's farm, Pickhurst Lane, Codmore Hill, Pulborough, RH20 1DA
 DRWG No. 002a . Scale 1:1250 at A3 Rev A 03.06.26

Rev A 03.06.26