


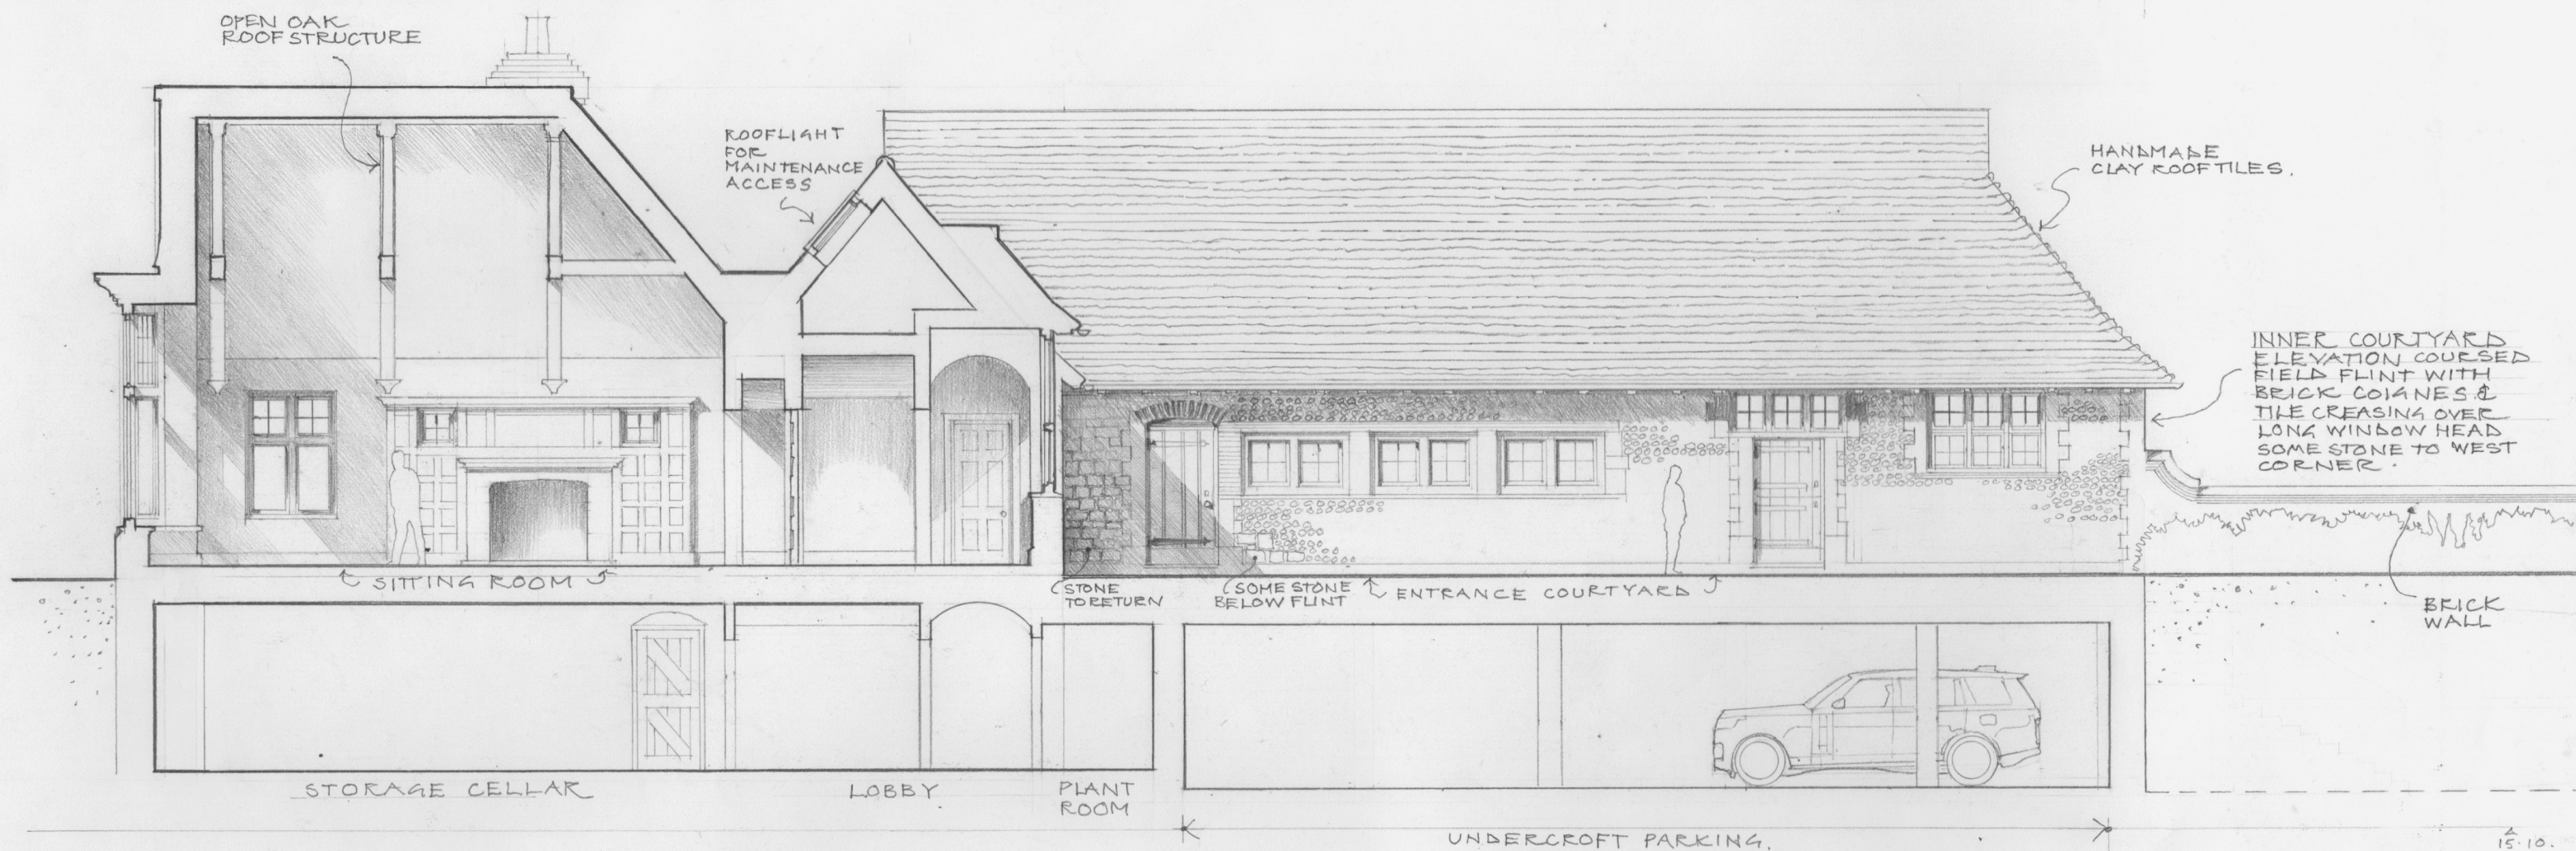

PROPOSED CROSS SECTION & INTERNAL, SOUTHERN COURTYARD ELEVATION • SCALE 1:100 AT A3

This drawing has been prepared for the sole purpose of submitting an application for planning permission only and does not purport to be a working or contractual drawing and should not be used for any construction or contractual purposes. This drawing has been based on survey drawings and information prepared by others. All dimensions and levels on all drawings must be checked and verified on site.

A PROPOSED NEW HOUSE
AT • WILTSHIRE'S FARM • PICKHURST LANE
CODMORE HILL • PULBOROUGH • RH20 1DA
JOB NO. 1506 • © 4th FEBRUARY 2026 • DRWG NO. 009^B

REV. A 13.03.26
REV. B 26.05.26

**SMALLEY
HALES**
ARCHITECTS
Steyning and Walberton
West Sussex
07813 003558 / 07980 838864
office@smalleyhales.com
smalleyhales.com
Registered in England & Wales
Company No. 8888394