

This drawing has been prepared for the sole purpose of submitting an application for planning permission only and does not purport to be a working or contractual drawing and should not be used for any construction or contractual purposes. This drawing has been based on survey drawings and information prepared by others. All dimensions and levels on all drawings must be checked and verified on site.

A PROPOSED NEW HOUSE AT WILTSHIRE'S FARM • PICKHURST LANE


CODMORE HILL • PULBOROUGH • RH20 1DA

JOB NO. 1506 • © 20th APRIL 2026 • DRWG. NO. 011A

REV. A. 23.05.26

**SMALLEY
HALES**
ARCHITECTS

Steyning and Walberton
West Sussex
07813 003558 / 07980 838864
office@smalleyhales.com
smalleyhales.com
Registered in England & Wales
Company No. 8888394

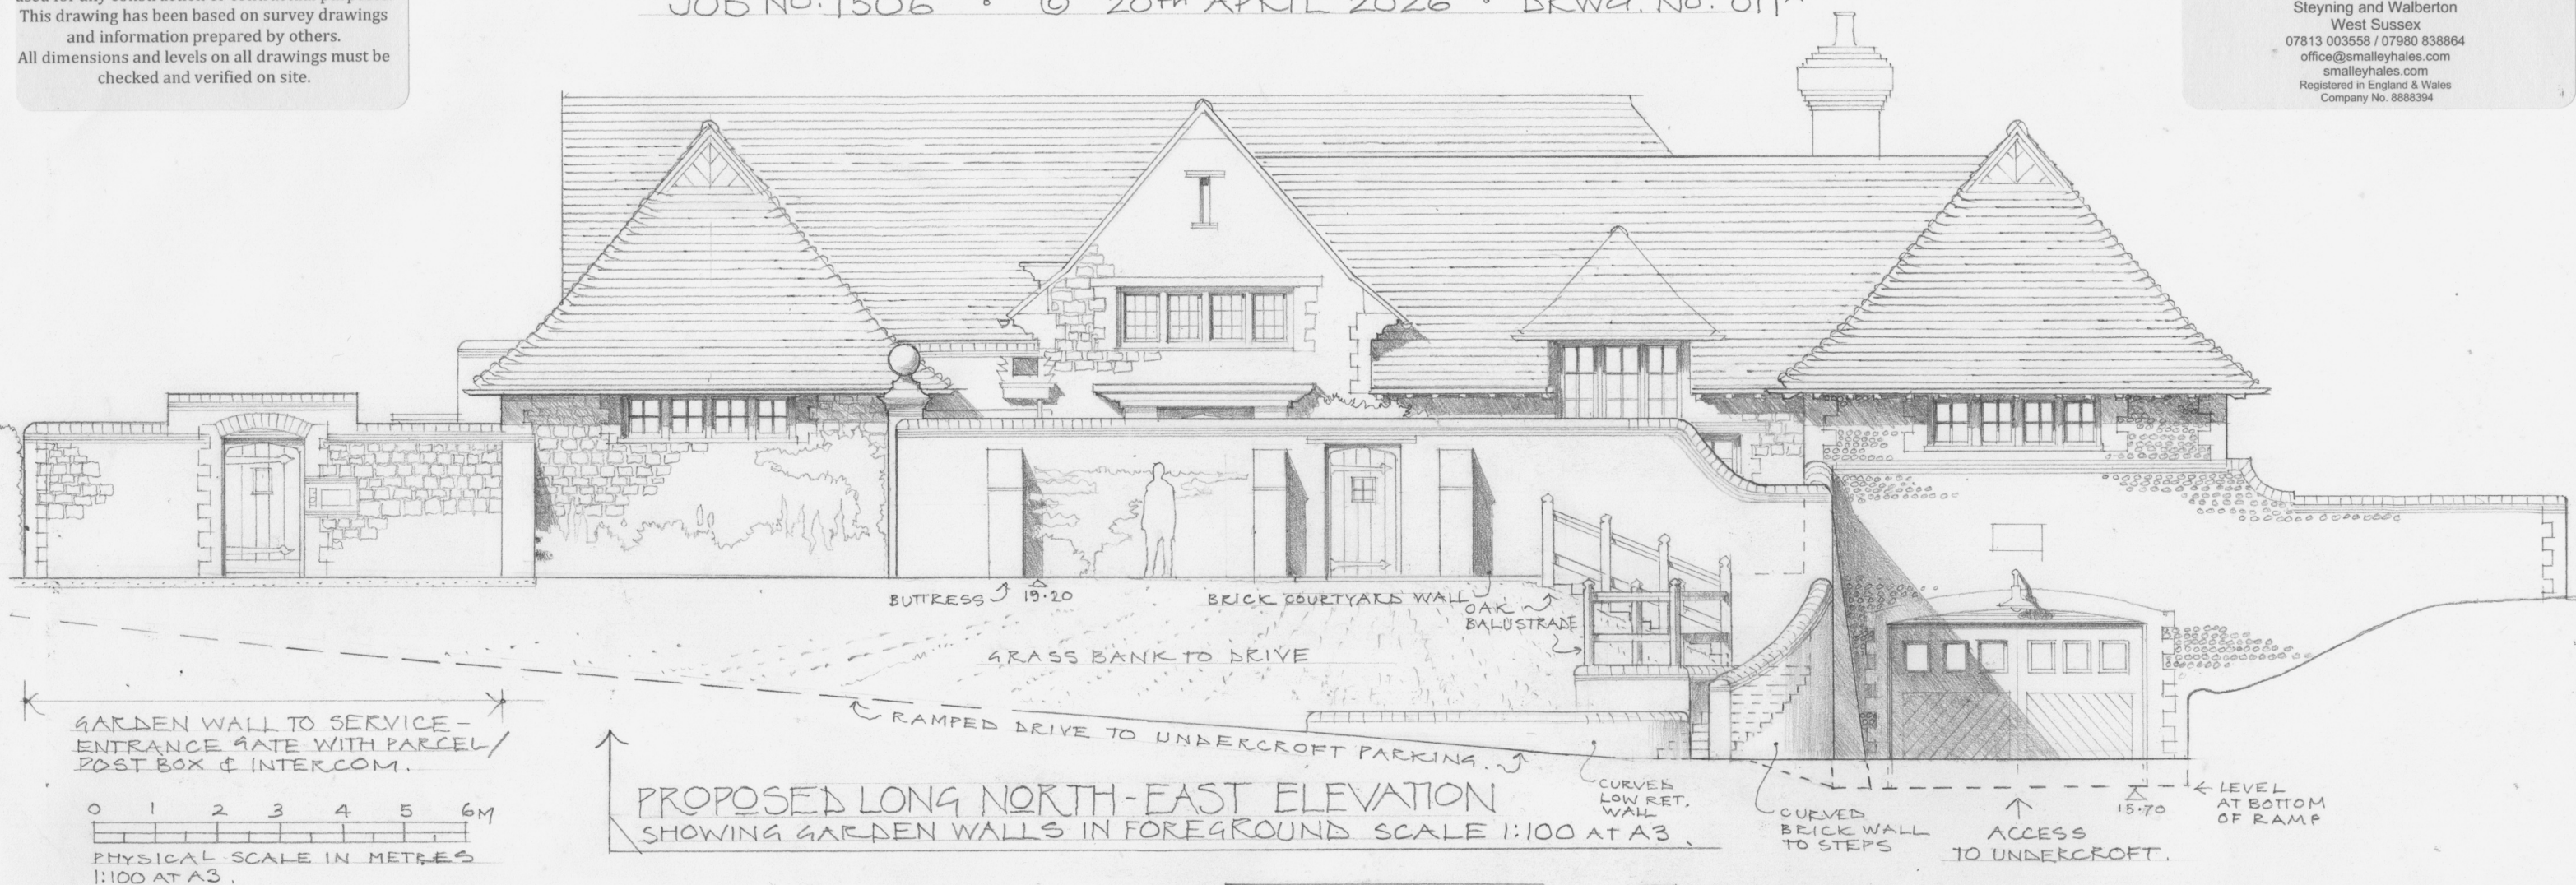

PROPOSED NORTH-WEST COURTYARD WALL ELEVATION SCALE 1:100 AT A3.

