
Location Plan

Site Address: **Garlands, The Haven, Billingshurst, RH14 9BH**

PlanningPortal

Date Produced: **21-Jun-2024**

Scale: **1:2500 @A4**

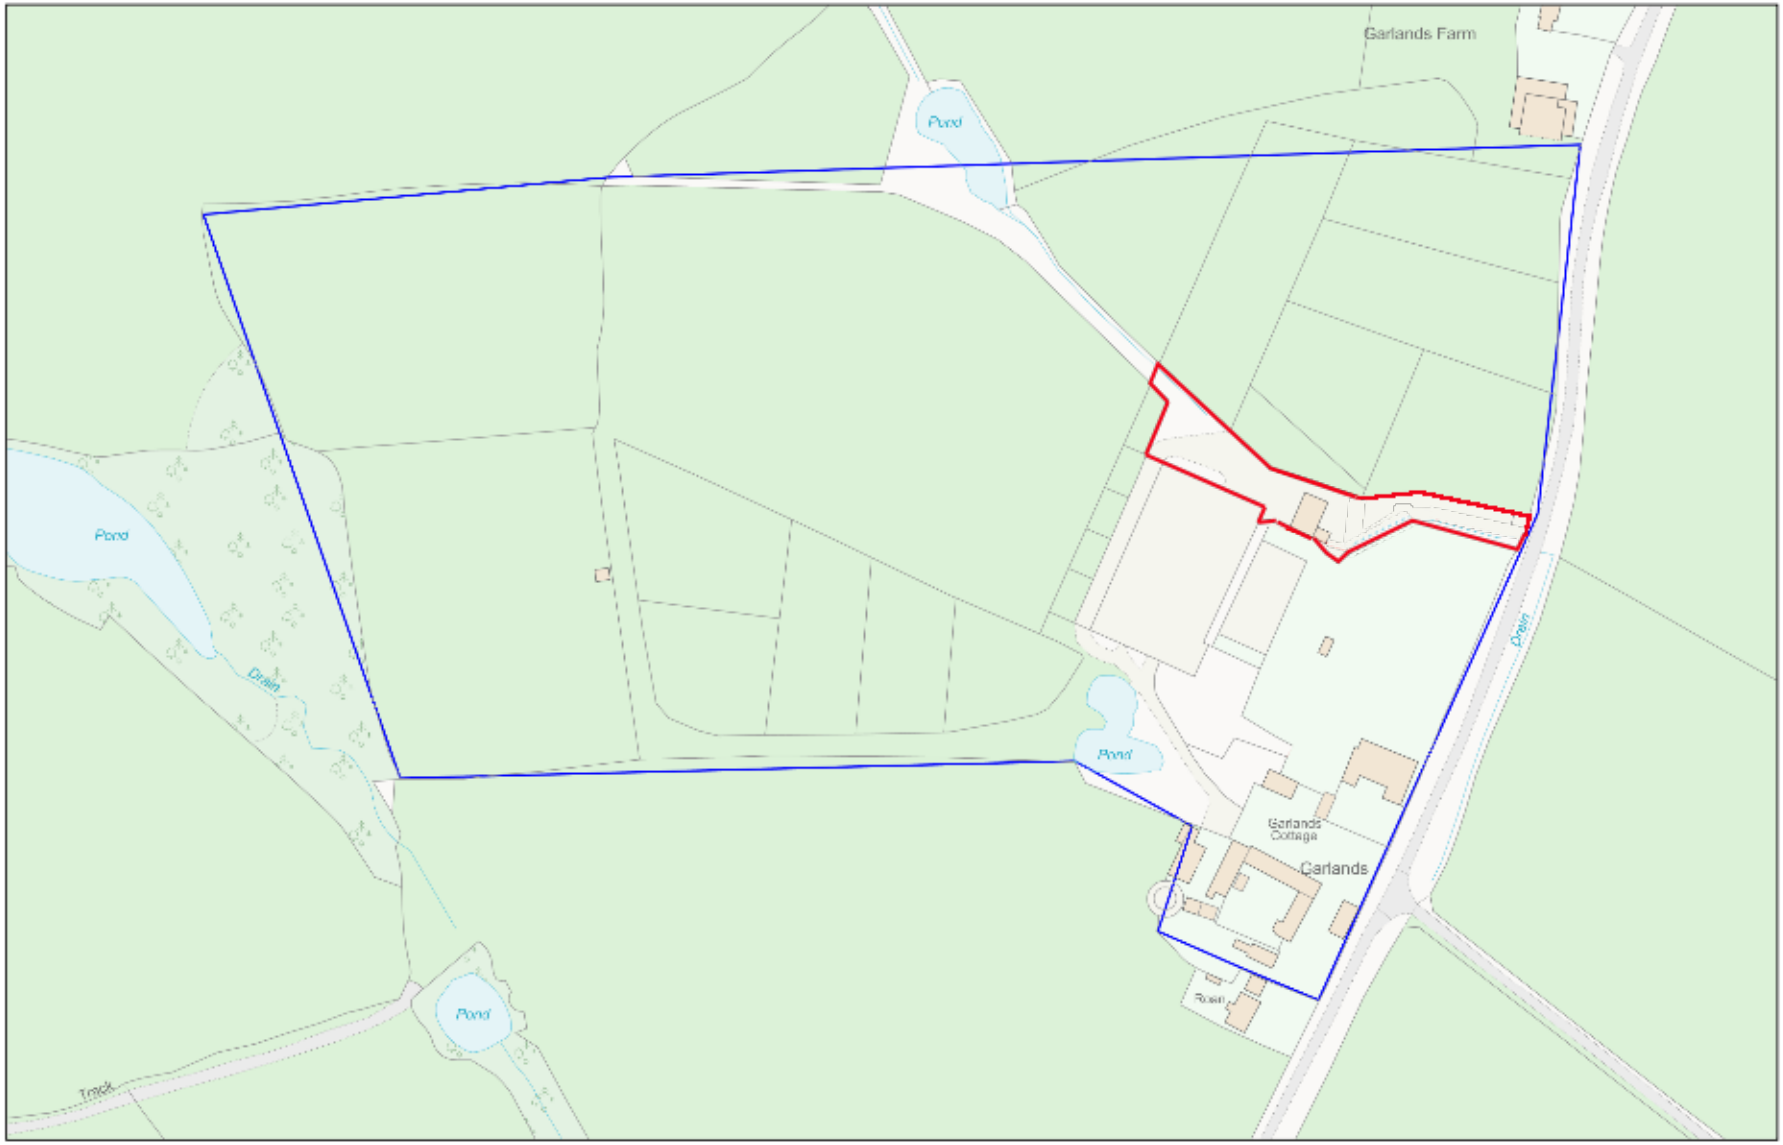

0 100

Metres

Planning Portal Reference: **PP-13174826v1**

Powered By TerraQuest

© Crown copyright and database rights 2024 OS 100042766