


Existing Site Location Plan
Scale 1:1250

0 10 20 40 80
SCALE BAR 1:1250

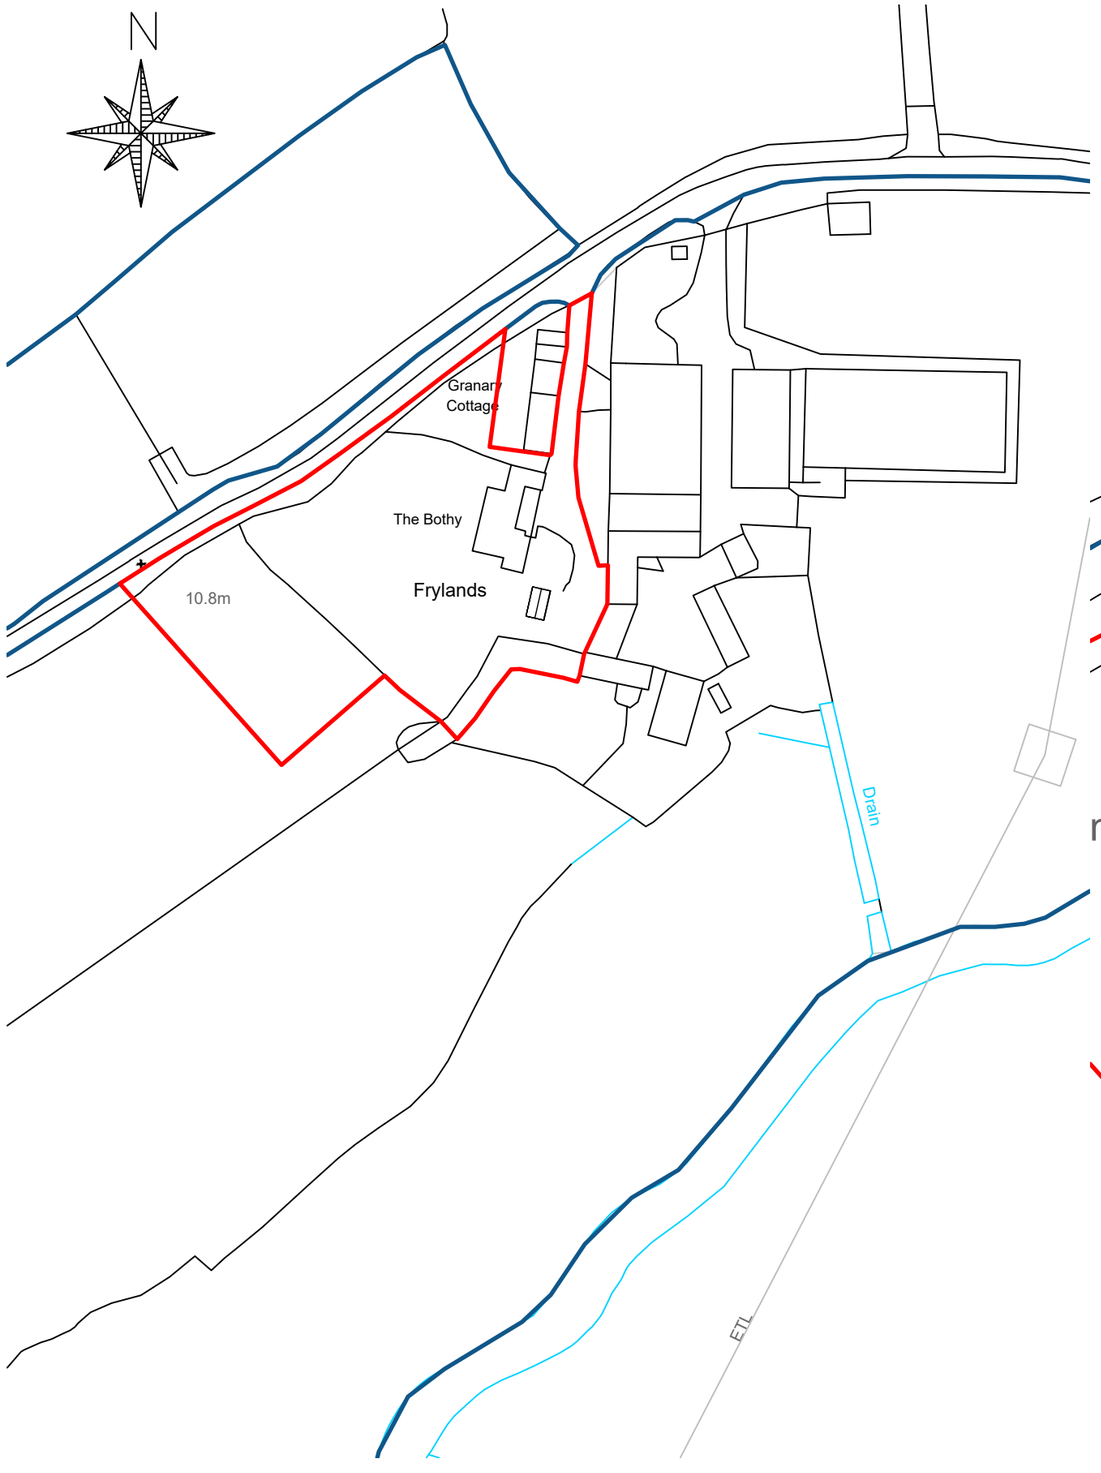


Existing Block Plan
Scale 1:500

0 5 10 20 40
SCALE BAR 1:500

Do not scale from this drawing. Figured dimensions only to be taken. Check all dimenions prior to setting out. Report all discrepancies to the Architect.

Revisions

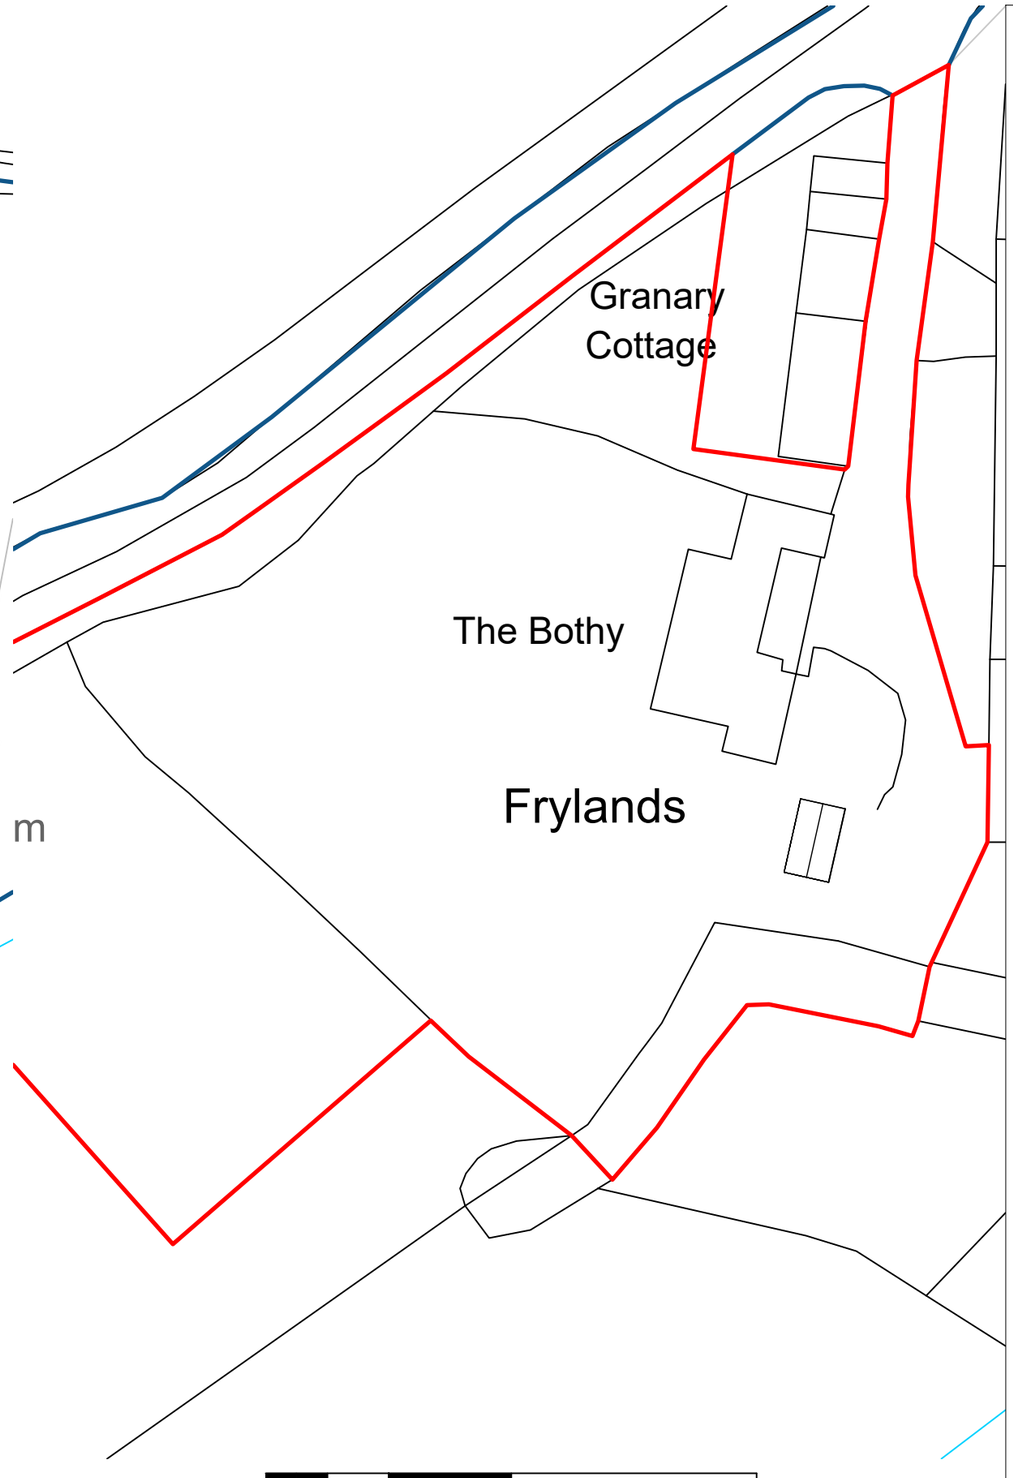**Robin Nugent Architects**
Chartered Architects ©
Castle Barn Sedgwick Horsham
West Sussex RH13 6QJ

T: 01403 734858 F: 01403 738368
E: robin@robinnugentarchitects.co.uk
W: www.robinnugentarchitects.co.uk

**Client:**
Mr & Mrs Ansell

**Project:**
Frylands
Frylands Lane, Wineham
West Sussex, BN5 9BP

**Drawing Title:**
Existing Site Plan and Site Location Plan

**Scale:** 1:500 & 1:1250
**Date:** Aug23
**Drawn by:** JD

**Drawing No:** 23852/100
**Revision:** --

< Original size 60mm - A3 at full size >