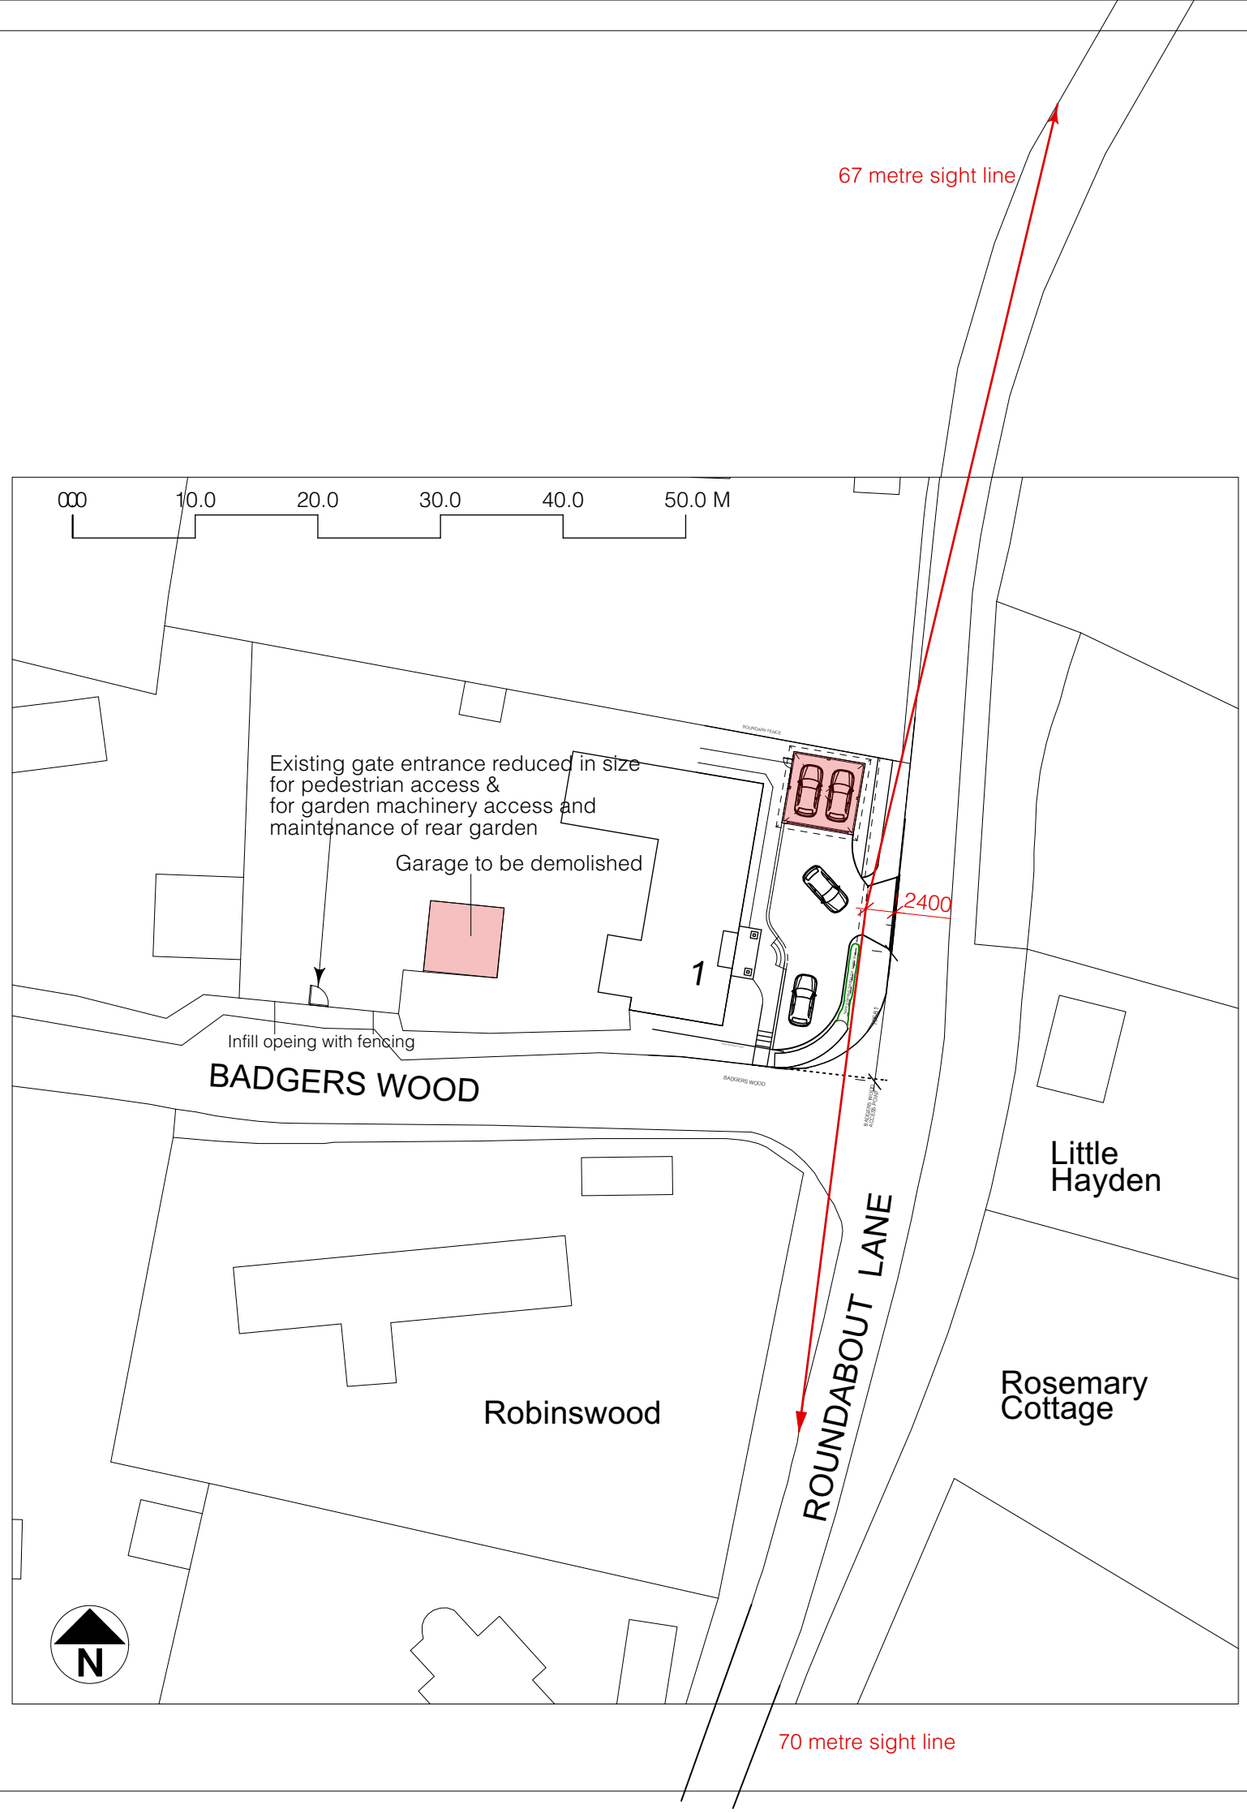


Sheet No. D 0325/743/02 A

Scales Page Size A3:
1:500

Notes:

Project Name:
Demolish Garage
New Garage in new location with new drive access.

Date: 06/03/2025

Client:
Morris

Site Address:
1 Badgers Wood
West Chiltington
RH20 2RJ

PB PROPERTIES
the design to build on

Paul Maggs MCIAT

Hazelwood, Harbolets Road,
West Chltington RH20 2LG

Tel: 01798 813298

paul@pbproperties.co.uk
www.pbproperties.co.uk

Drawings produced using Vectorworks CAD. Only written dimensions to be respected. Copyright protected to PB Properties

CIAT
CHARTERED PRACTICE