
wps planning
planning - design

0 _____ 5

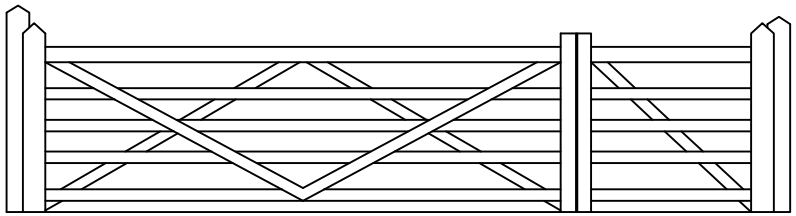

front elevation



side elevation

retrospective gate and hardstanding - 7 greenfield road, slinfold - elevations - drawing no.104/2025/2 - scale 1:50 @a4