Notes

All dimensions must be checked on site and not scaled from this drawing.
If in doubt please ask.
This drawing to be read in conjunction with all engineers and consultants drawings and specifications etc.

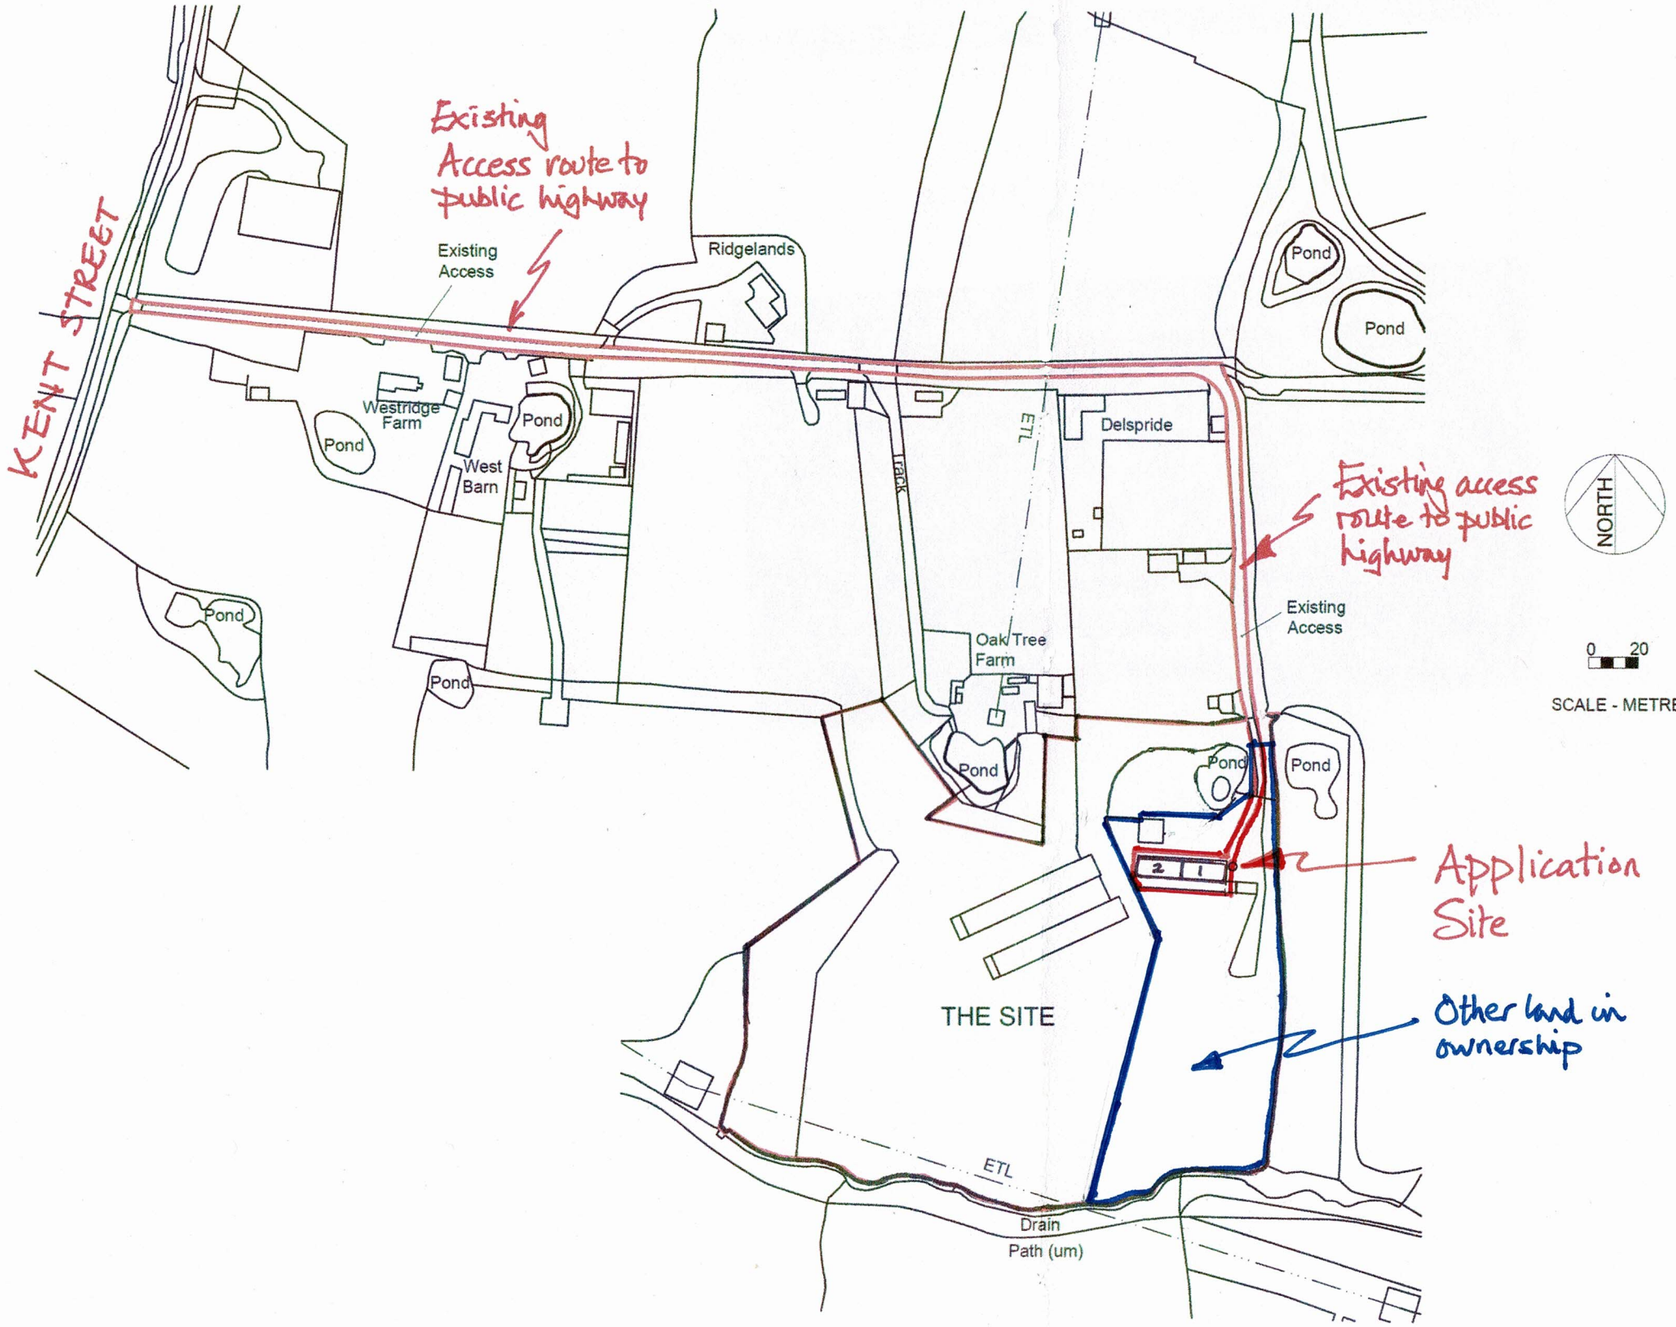

DOUGLAS J P EDWARDS
Chartered Building Surveyors
Principal: Douglas J P Edwards FRICS C.Build E FCABE FIAS employing
Chartered Architects and Surveyors
Blonks Barn, Hooklands Lane, Shipley,
West Sussex RH13 8PY
Telephone No: 01403 740034
Email: info@douglasjpedwards.co.uk
RICS

Project:
LOT 1
DELSPRIDE
KENT STREET
COWFOLD
WEST SUSSEX RH13 8BB

Drawing Title:
LOCATION PLAN

Client:
Mr and Mrs BRYANT

Scale:
1:2500 @ A3

Date:
March 2022

Drawing No.
22-04-01