


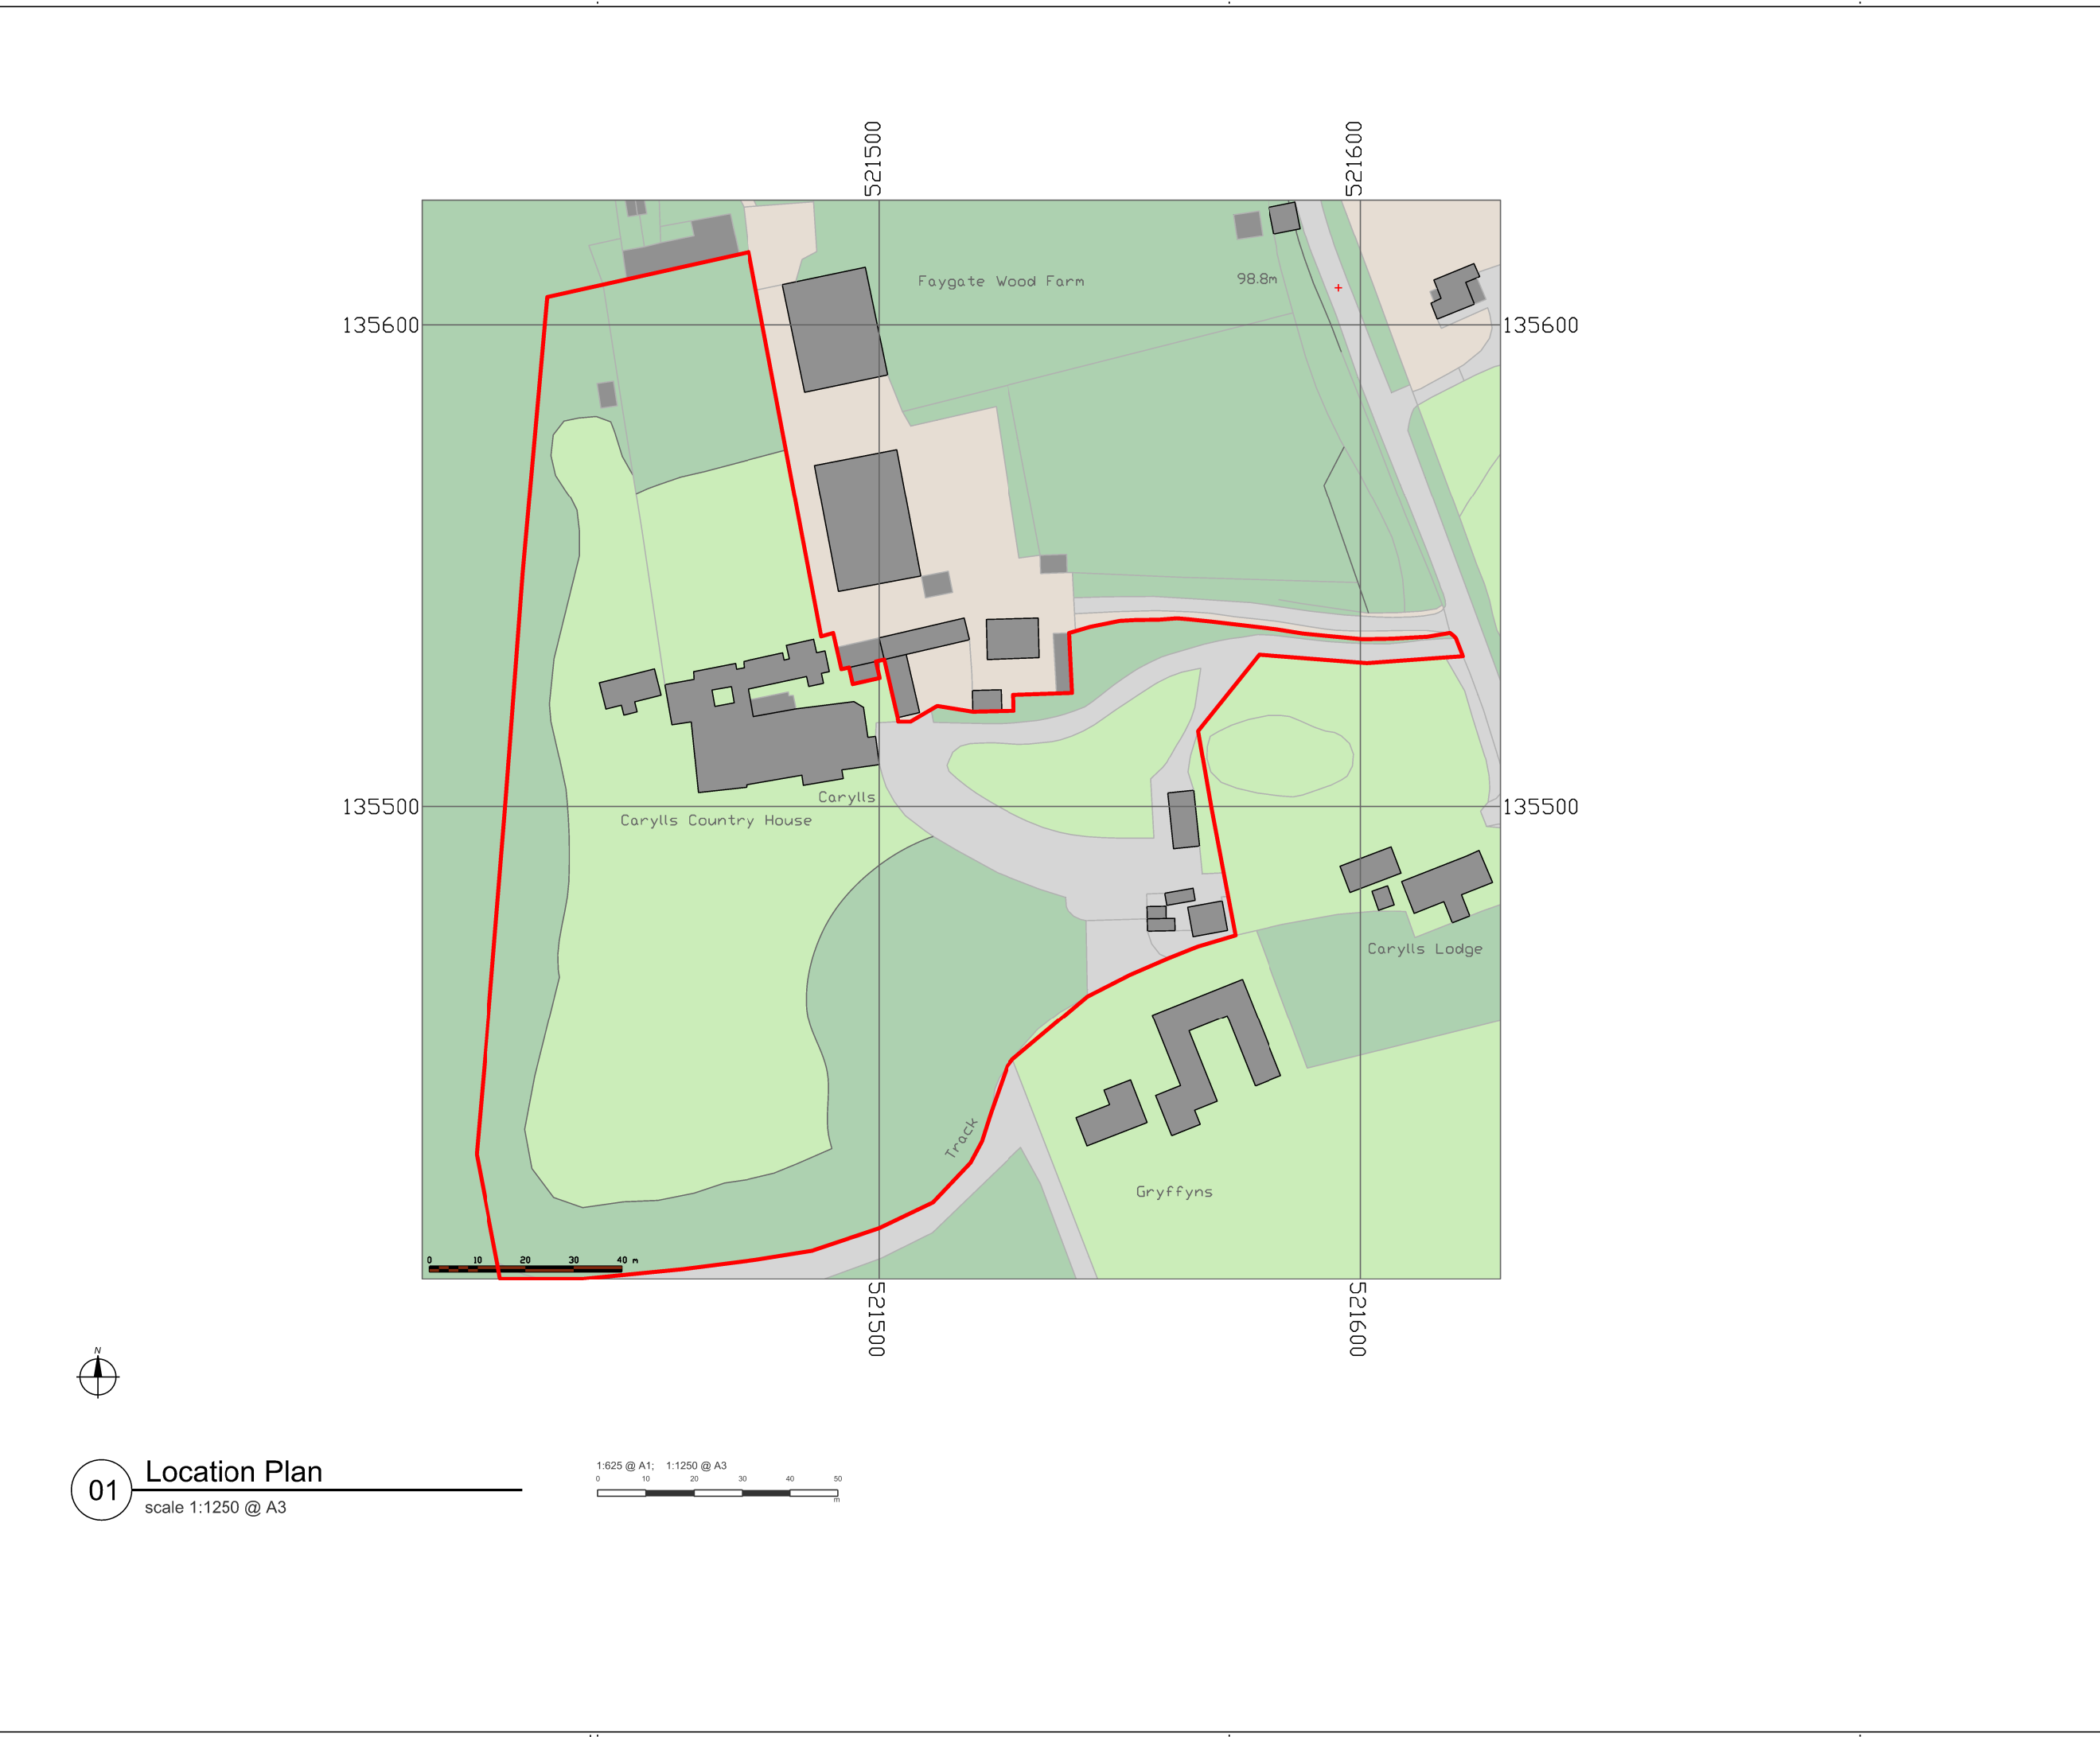

01 Location Plan
scale 1:1250 @ A3



NOTES

Site area=
2.02 Hectares (approx)

Building B = 71.78 sqm
Building C = 78.35 sqm

P00	Issued for Planning	VT	VT	11.03.26
Rev	Description	Drawn	Chk d	Date

SAFETY, HEALTH AND ENVIRONMENT INFORMATION

Based on the use of experienced and competent contractors working to an approved method statement list unusual residual hazards / risks are listed below or the statement 'NO UNUSUAL RISKS'

Construction C1 C2				
Operations O1 O2				
Maintenance				
P00	Issued for planning	SE	VT	16.07.25
Dismantling / Demolition D1 D2				

All dimensions in millimeters. All dimensions and levels are to be checked on site by the main contractor prior to commencing works. It is the main contractor's responsibility to inform the client/ Project Manager of any discrepancies.

This drawing is the property of BLAKDOG LIMITED and may not be reproduced or disclosed to a third party in any form without written permission.

Carylls Country House

Existing

DRAWING TITLE

Location Plan

-

-

STATUS		PROJECT NO.	
Planning		CCH	
DRAWING NUMBER		CCH-BC- PL -500	
ORIGINATOR	DATE	SCALE @A3	SIZE
org	11.03.26	1:1250	A3
des			
chk			
app			
rev			
CHECKED		APPROVED	
SE		VT	
NOTES		NOTES	
USE FIGURED DIMENSIONS IN REFERENCE TO SCALED. CHECK ALL DIMENSIONS ON SITE BEFORE FABRICATION OR SETTING OUT		USE FIGURED DIMENSIONS IN REFERENCE TO SCALED. CHECK ALL DIMENSIONS ON SITE BEFORE FABRICATION OR SETTING OUT	

DESIGN SET - NOT FOR CONSTRUCTION