




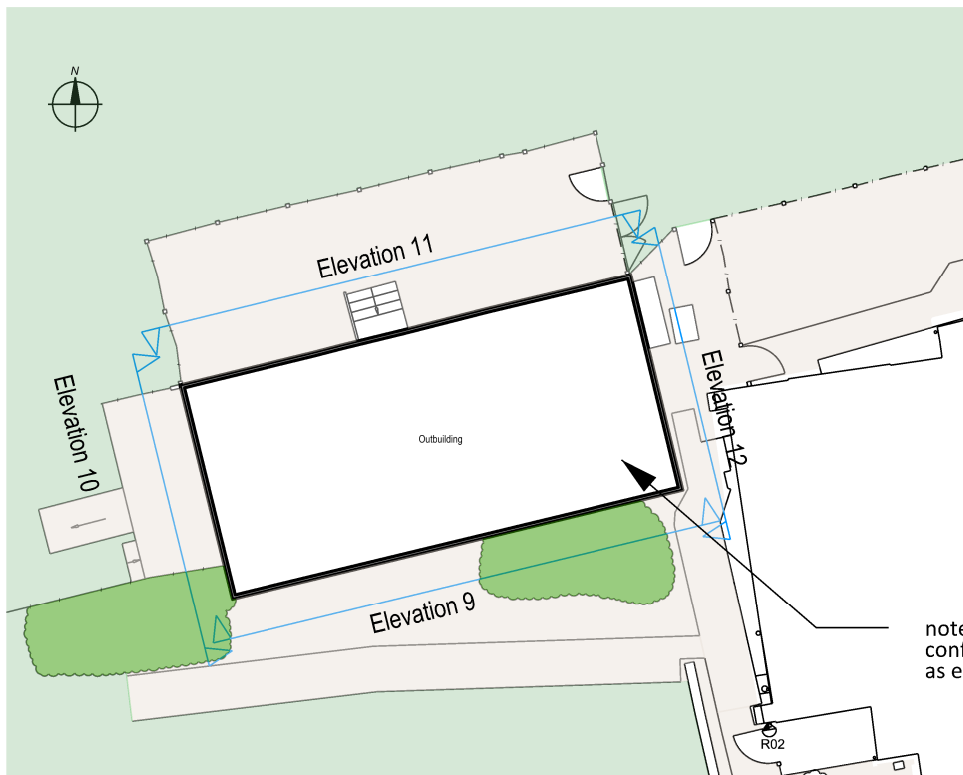


01 Ground Floor  
scale 1:200 @ A3

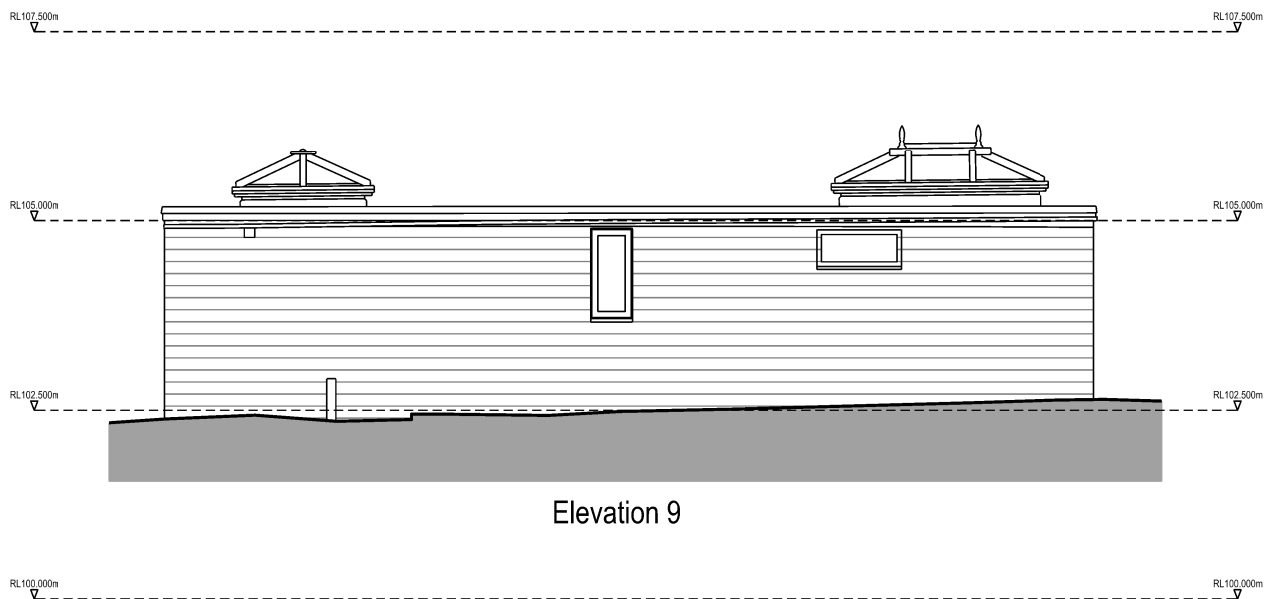

02 Elevation 9 - South  
scale 1:100 @ A3

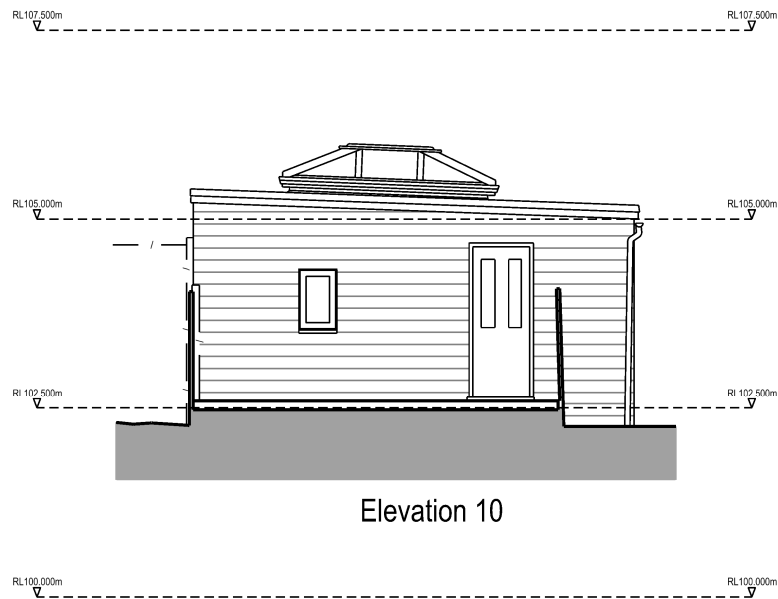

03 Elevation 10 - West  
scale 1:100 @ A3

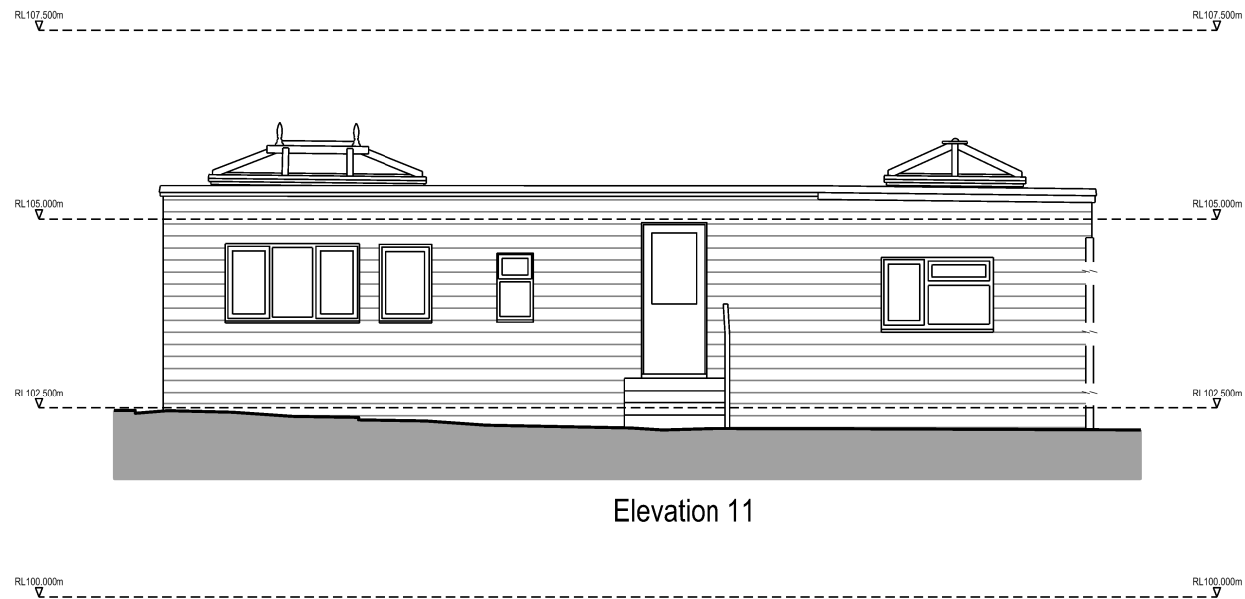

04 Elevation 11 - North  
scale 1:100 @ A3



#### NOTES

Site area=  
2.02 Hectares (approx)

Building B = 71.78 sqm  
Building C = 78.35 sqm

|     |                     |       |       |          |
|-----|---------------------|-------|-------|----------|
| P00 | Issued for planning | SE    | VT    | 11.03.26 |
| Rev | Description         | Drawn | Chk'd | Date     |

SAFETY, HEALTH AND ENVIRONMENT INFORMATION  
Based on the use of experienced and competent contractors working to an approved method statement list unusual residual hazards / risks are listed below or the statement 'NO UNUSUAL RISKS'

All dimensions in millimeters. All dimensions and levels are to be checked on site by the main contractor prior to commencing works. It is the main contractor's responsibility to inform the client/ Project Manager of any discrepancies.

This drawing is the property of BLAKDOG LIMITED and may not be reproduced or disclosed to a third party in any form without written permission.



#### Carylls Country House

#### Existing - Building B

DRAWING TITLE  
Ground Floor  
Elevation 9, 10 & 11

|                |          |   |      |
|----------------|----------|---|------|
| STATUS         |          | PROJECT NO.   |      |
| Planning       |          | CCH   |      |
| DRAWING NUMBER |          | CCH - BC-PL -503                                                                                               |      |
| A              |          |   |      |
| ORIGINATOR     | DATE     | SCALE @A3   | SIZE |
| SE             | 11.03.26 | varies   | A3   |
| CHECKED        | APPROVED | NOTES   |      |
| SE             | VT       | USE FIGURED DIMENSIONS IN REFERENCE TO SCALED. CHECK ALL DIMENSIONS ON SITE BEFORE FABRICATION OR SETTING OUT. |      |