

NOTES

- DO NOT SCALE OFF THIS DRAWING EXCEPT FOR PLANNING PURPOSES
- CHECK ALL DIMENSIONS ON SITE BEFORE ANY WORK IS COMMENCED
- ALL GOODS MATERIALS AND WORKMANSHIP MUST CONFORM WITH CURRENT BUILDING REGULATIONS, BRITISH STANDARDS AND CODES OF PRACTICE
- COPYRIGHT OF THIS DRAWING IS RETAINED BY THE ARCHITECT AND IT MUST NOT BE REPRODUCED WITHOUT WRITTEN CONSENT

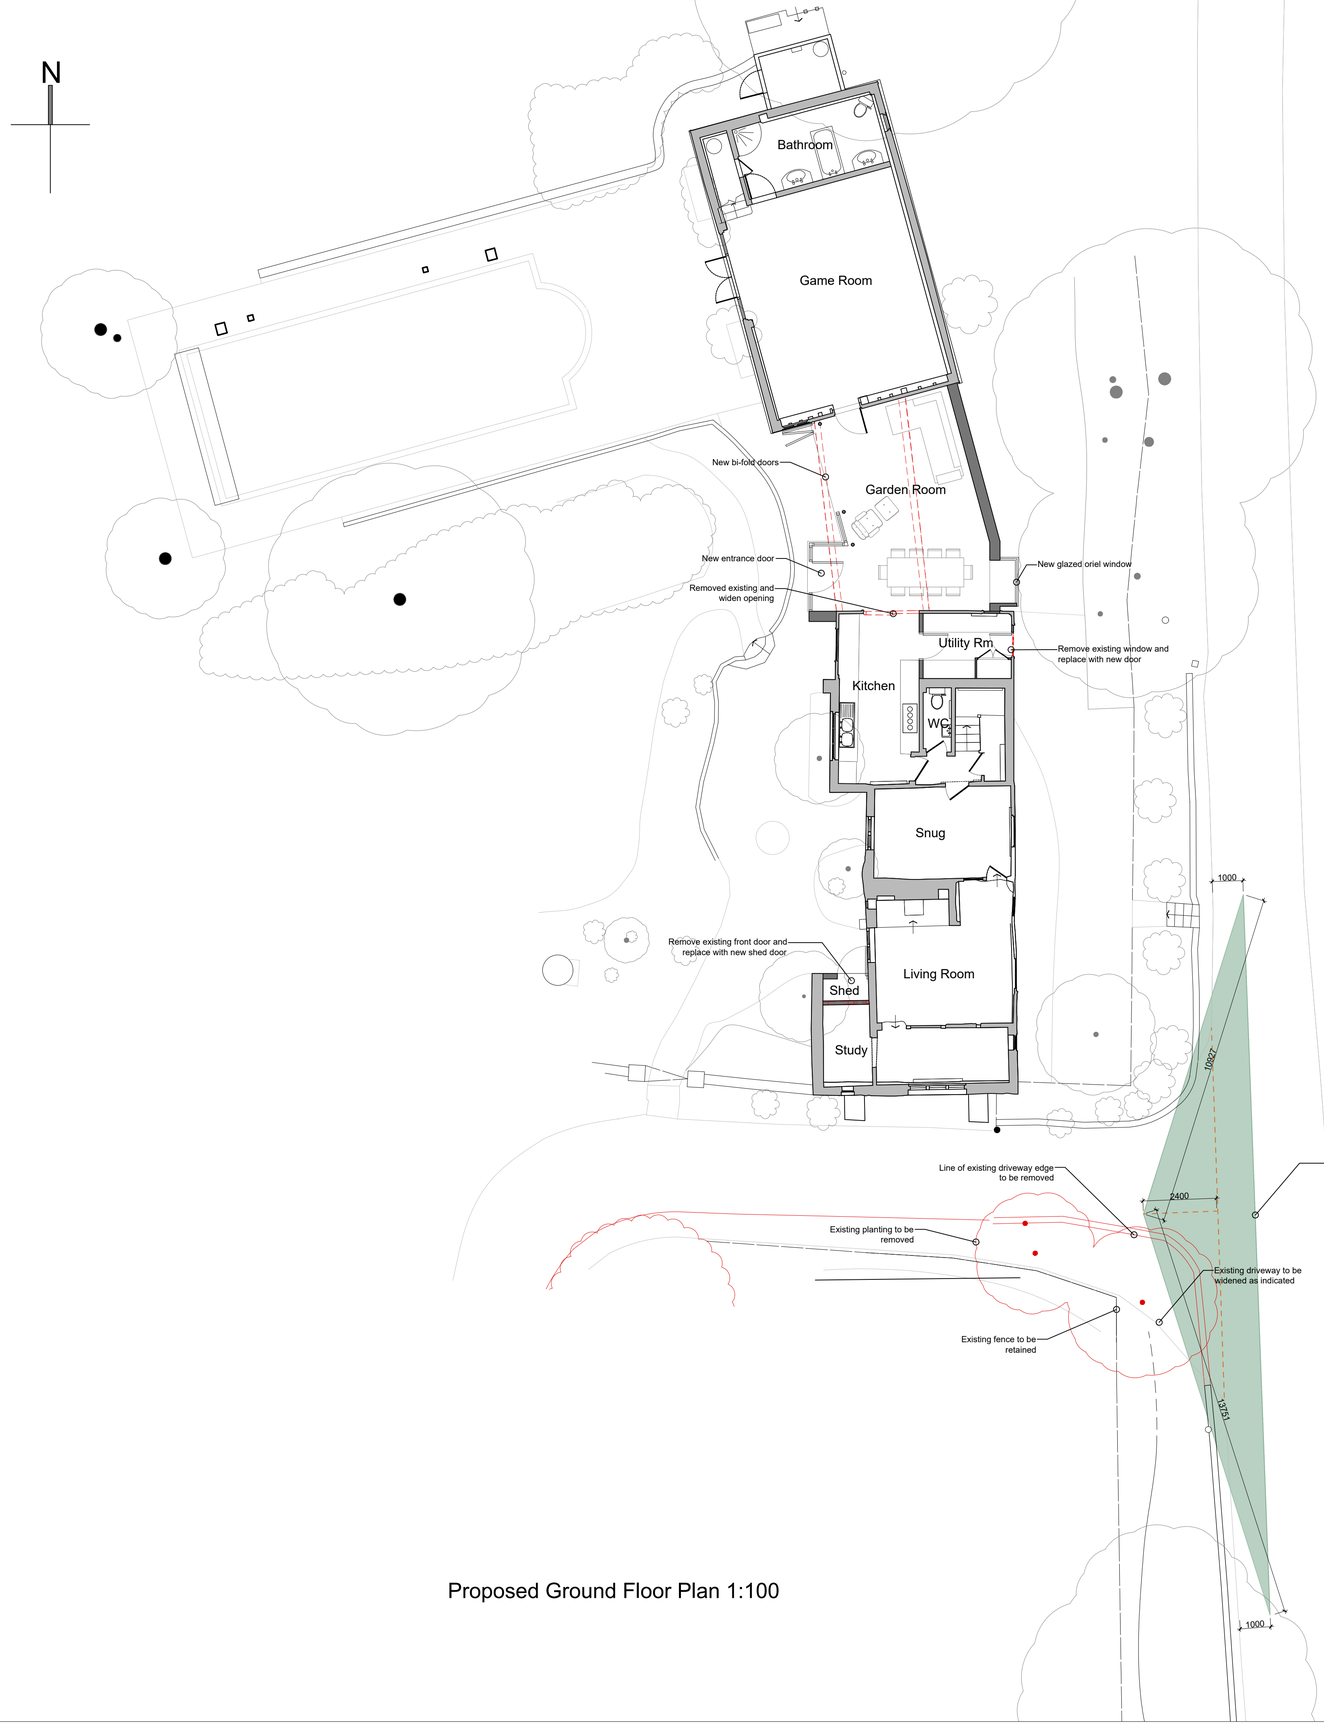

Proposed Ground Floor Plan 1:100

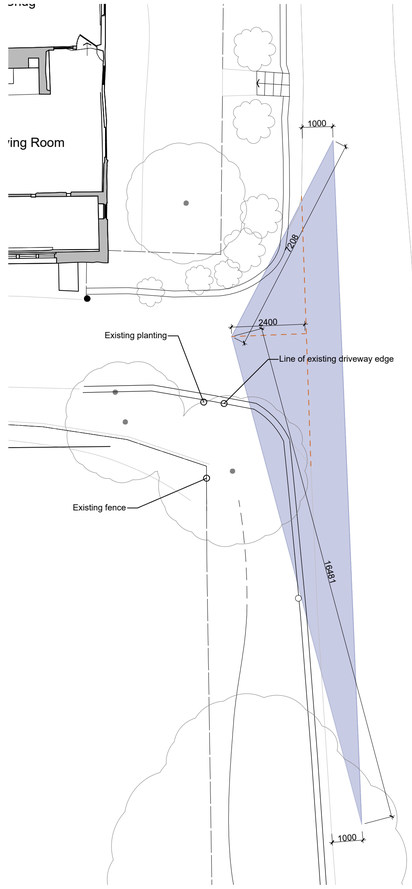

Existing Visibility Splay Plan 1:100

Scale Bar 1:100: 5 0 5 10

REV	DATE	BY	AMENDMENT
A	16.12.24	BH	Visibility Splay added

folkes architects
The Old Forge
6 Church Street
Storrington
West Sussex
RH20 4LA
t. 01903 868629
info@folkesarchitects.co.uk

CLIENT
Mr & Mrs Higham

JOB TITLE
Random Cottage
Gay Street
Pulborough
RH20 2HH

DRAWING TITLE
Ground Floor Plan
As Proposed

DRAWING STATUS
PLANNING
NOT FOR CONSTRUCTION USE UNLESS STATED AS 'CONSTRUCTION'

DATE	SCALE	DRAWN BY	CHECKED BY
August 2024	1:100	BH	EC

JOB NO.	DRAWING NO.	REVISION
24050	2.02	/