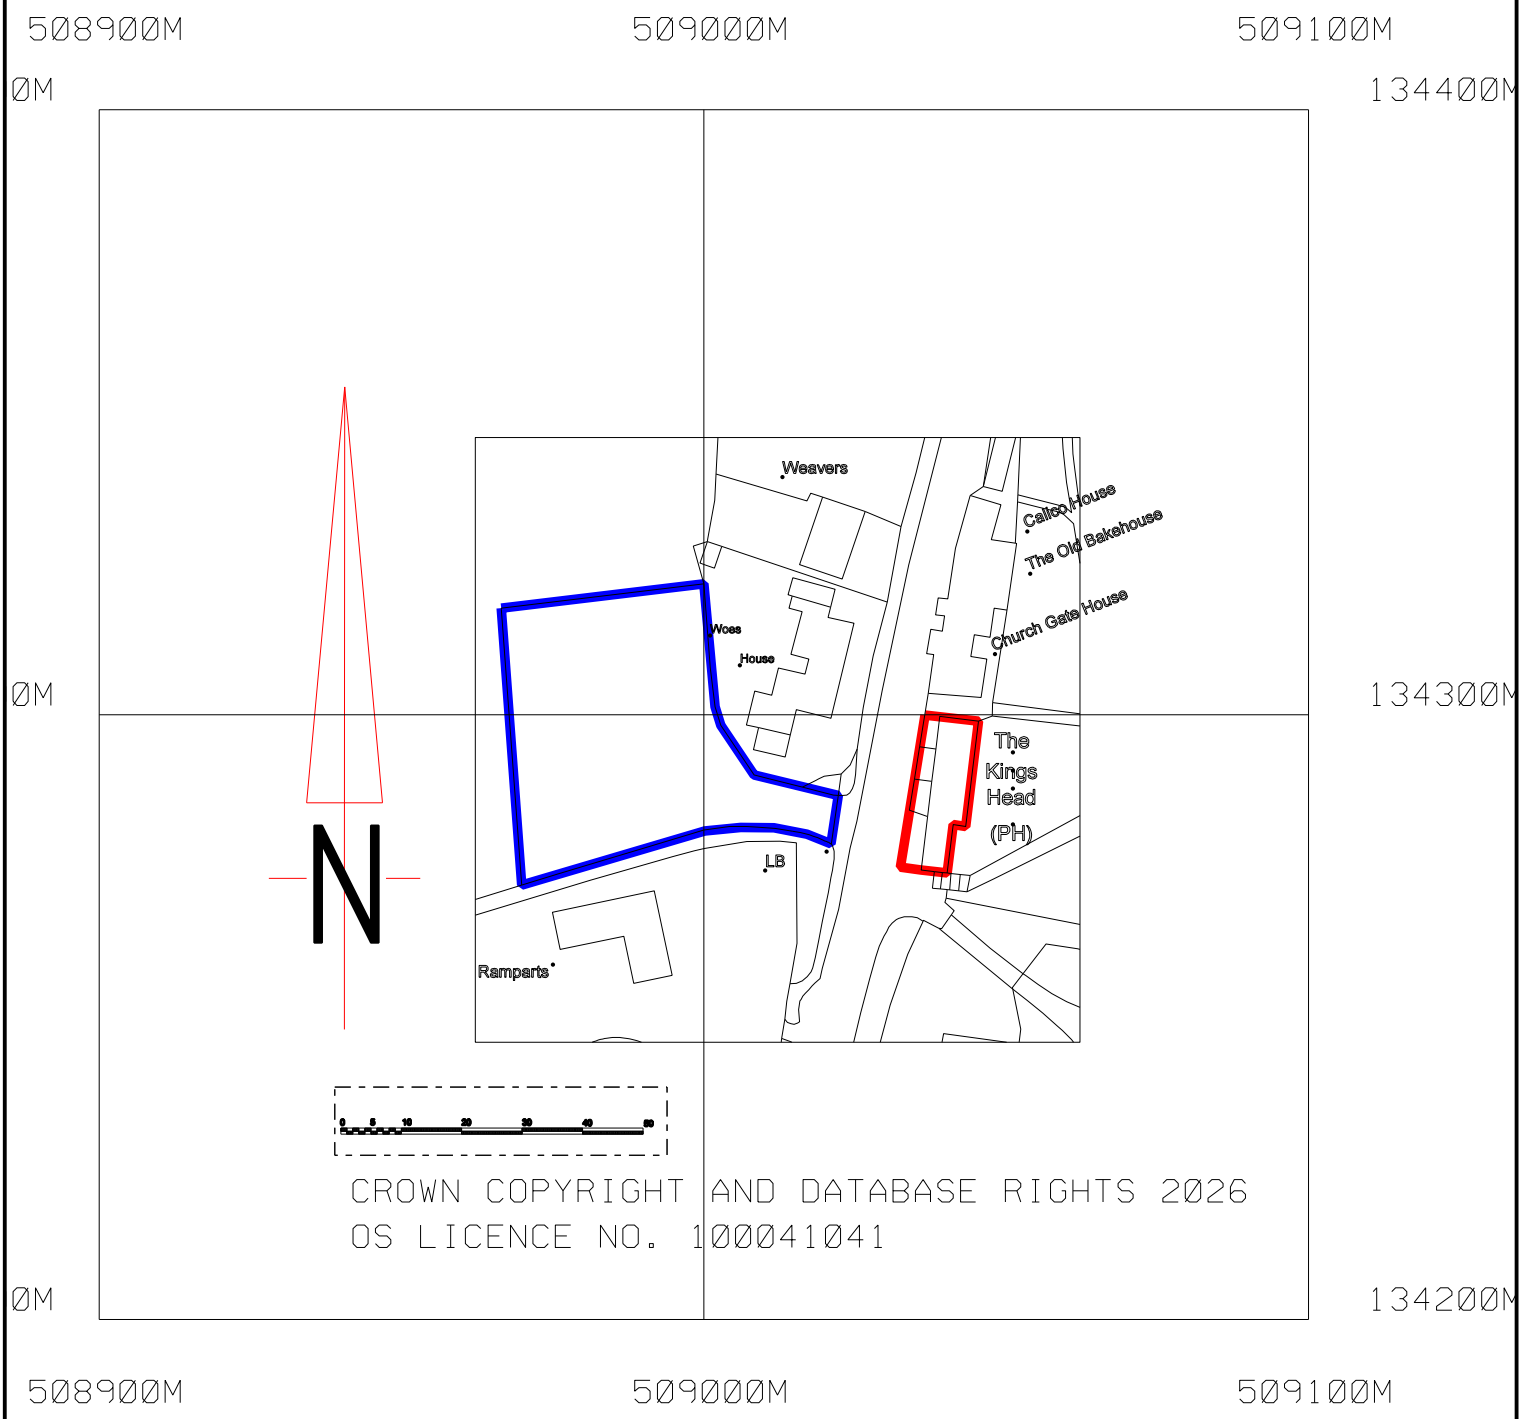


Revision A. 22/10/26 Site Boundary amended

All dimensions to be checked on site before work commences.
Figured dimensions to be taken in preference to scaled dimensions.
If in doubt please ask.
Copyright reserved.

Client
David Cooper Racing Ltd

Title
Location Plan

Scale **1:1250 @ A4**

Date **May 2026**

Drawn

Project
Alterations & Refurbishment of The King's Head Church Street Rudgwick, W. Sussex RH12 3EB.

Job No **26001**

Drawing No **50 A**

Rev

HHB Consultants
Architecture ♦ Project Management
Interior Design ♦ Space Planning
Landscape Design
3 Charlton Park, Wantage, Oxfordshire OX12 8HH, U.K.
M: +44(0)7761 887751 (UK) +233(0)502 079971 (Ghana)
E: graham.barnes@hhbconsultants.co.uk