


This drawing is the copyright of Low Carbon and must not be reproduced in whole or in part or used in any manner without their written permission.
Scaled dimensions must not be taken from this drawing. All dimensions are to be confirmed on site prior to commencement of work.

Revisions:

Revision	Date	Revision Notes	Drawn	Inspected
01	12.04.23	First Issue	AK	NG

NOTES:

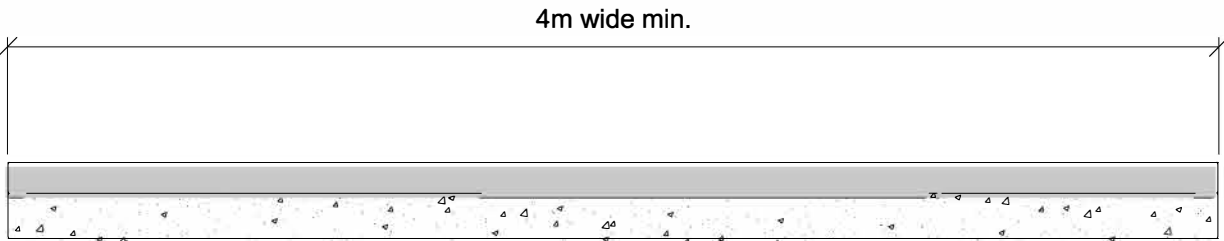

Status:
FOR PLANNING



Drawing Title:
**DNO Track Cross Section
Standard Detail**

Drawn: AK	Checked: NG	First Issued: 12.04.2023
Project Code: LCS-	Drawing Number: SD-09.1	
Sheet Size: A3	Scale: 1:25	Revision: 01

