


Revisions:

Revision	Date	Revision Notes	Drawn	Inspected
01	07.07.21	First Issue	JS	LM

NOTES:

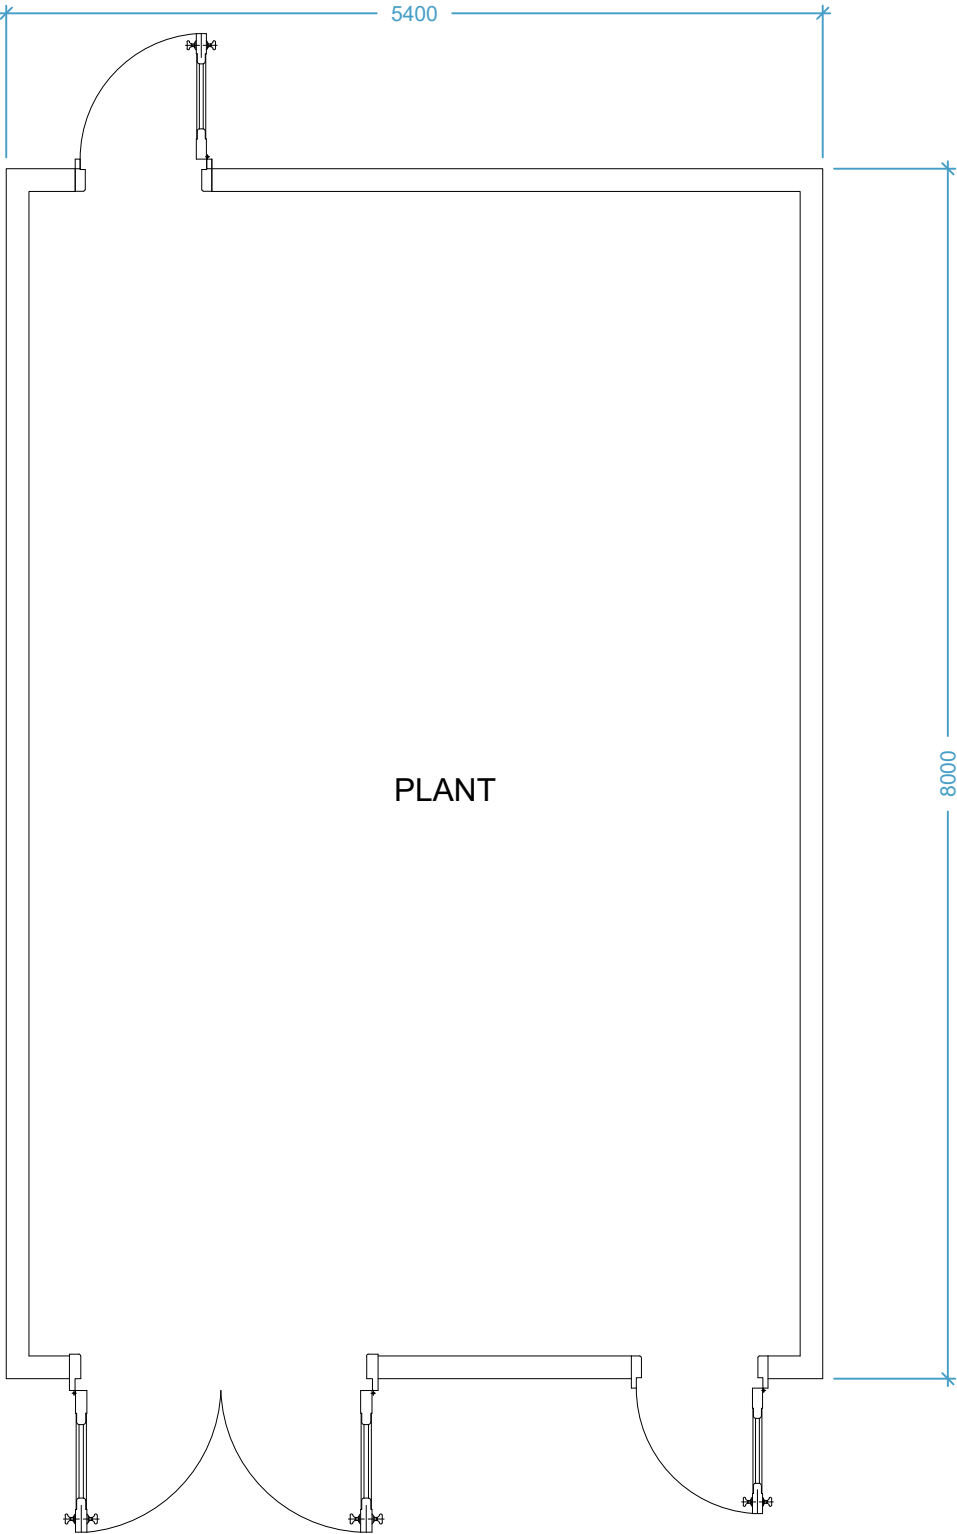

Status:
FOR PLANNING



Drawing Title:
DNO Substation Plan

Drawn: JS	Checked: LM	First Issued: 07.07.2021
Project Code: LCS-	Drawing Number: SD-14	
Sheet Size: A3	Scale: 1:50	Revision: 01