



Revisions:				
Revision	Date	Revision Notes	Drawn	Inspected
01	12.10.22	First Issue	GF	JHB
02	28.10.22	Revised	JF	JHB
03	08.11.22	Revised	JF	JHB
04	08.02.23	Revised	MC	NG

LEGEND:

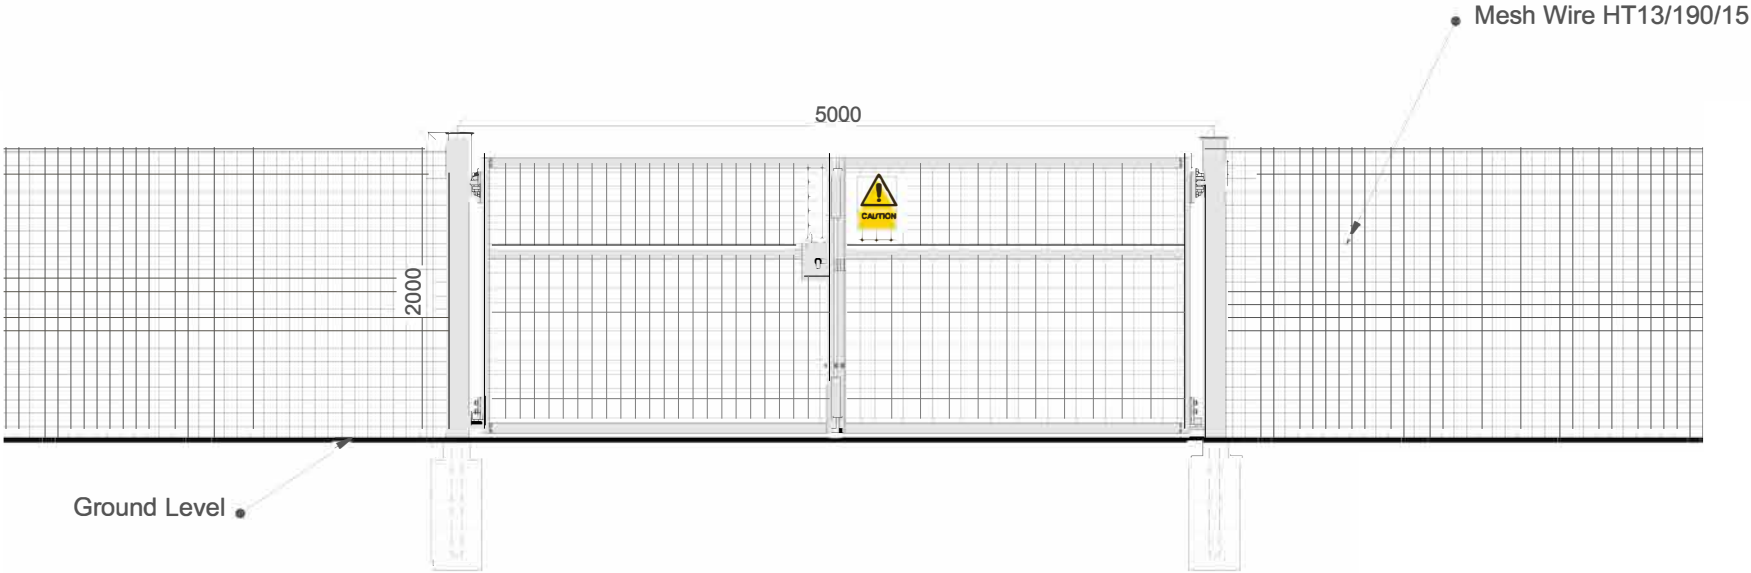

Status: **PLANNING**

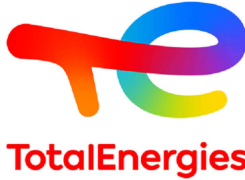

Drawing Title:		
Gateway Plan Standard Detail		
Drawn: GF	Checked: JHB	First Issued: 12.10.2022
Project Code: LCS	Drawing Number: SD-32	
Sheet Size: A3	Scale: 1:50	Revision: 04

