



Revisions:				
Revision	Date	Revision Notes	Drawn	Inspected
01	09.02.23	First Issue	MR	JP

LEGEND:

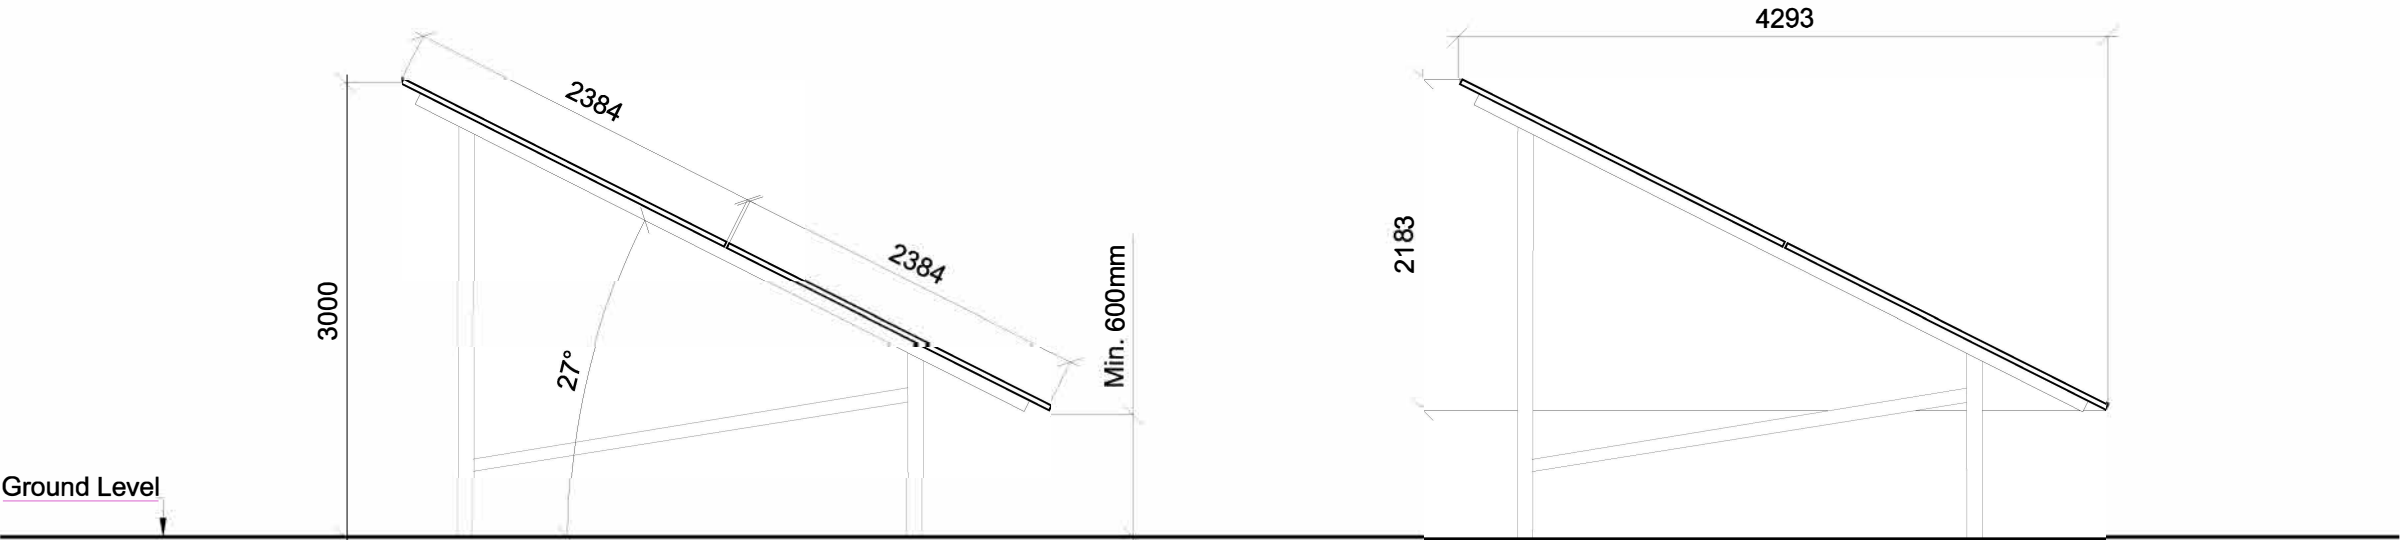

Status: **FOR PLANNING**

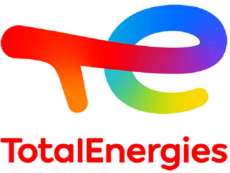

Drawing Title:		
Solar Panel Elevation Maximum Height 3m		
Drawn: MR	Checked: JP	First Issued: 09.02.2023
Project Code: LCS	Drawing Number: SD-39.4	
Sheet Size: A3	Scale: 1:50	Revision: 01

