


Revisions:				
Revision	Date	Revision Notes	Drawn	Inspected
01	23.07.20	First Issue	HN	IL

NOTES:

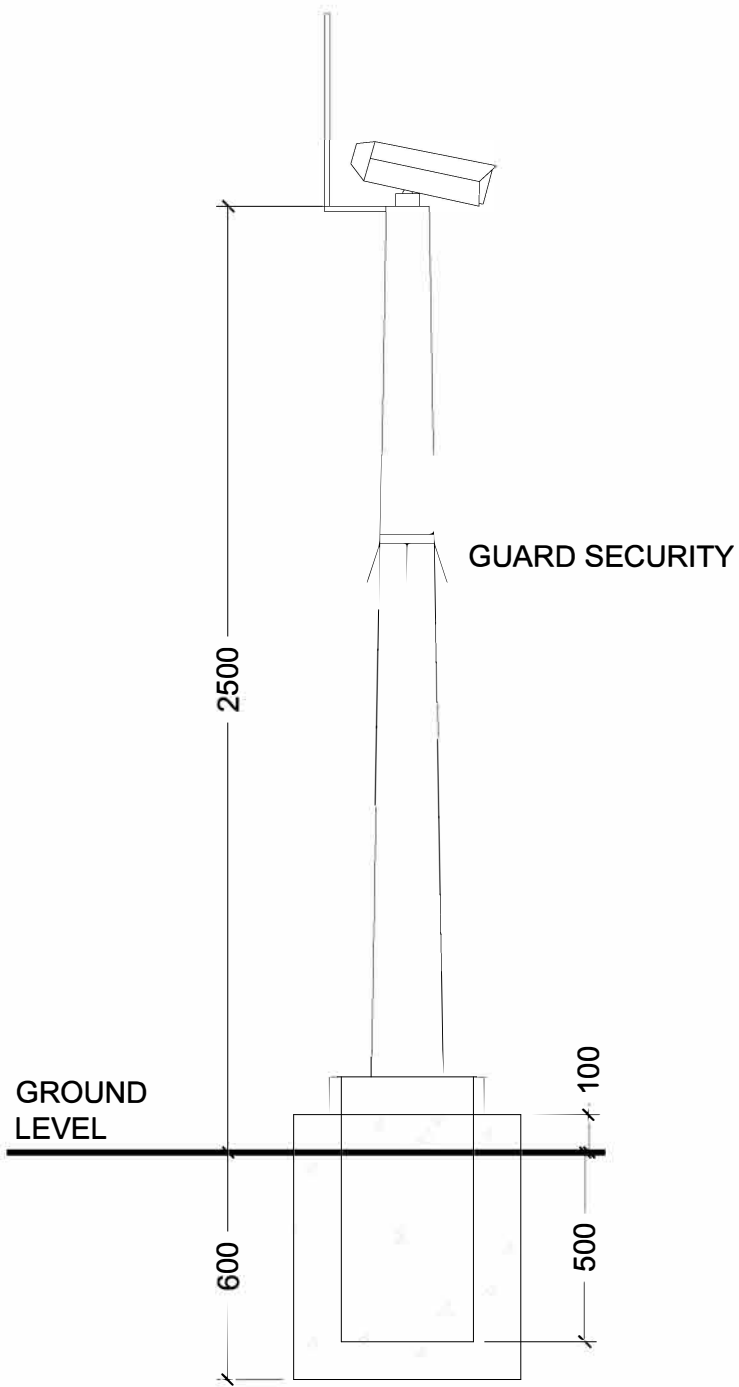


STANDARD
CAMERA POST



Status:

FOR PLANNING

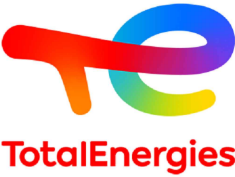

Drawing Title:		
CCTV Post -Standard Drawings		
Drawn: HN	Checked: IL	First Issued: 23.07.2020
Project Code: LCS-	Drawing Number: SD-03	
Sheet Size: A3	Scale: 1:20	Revision: 01