


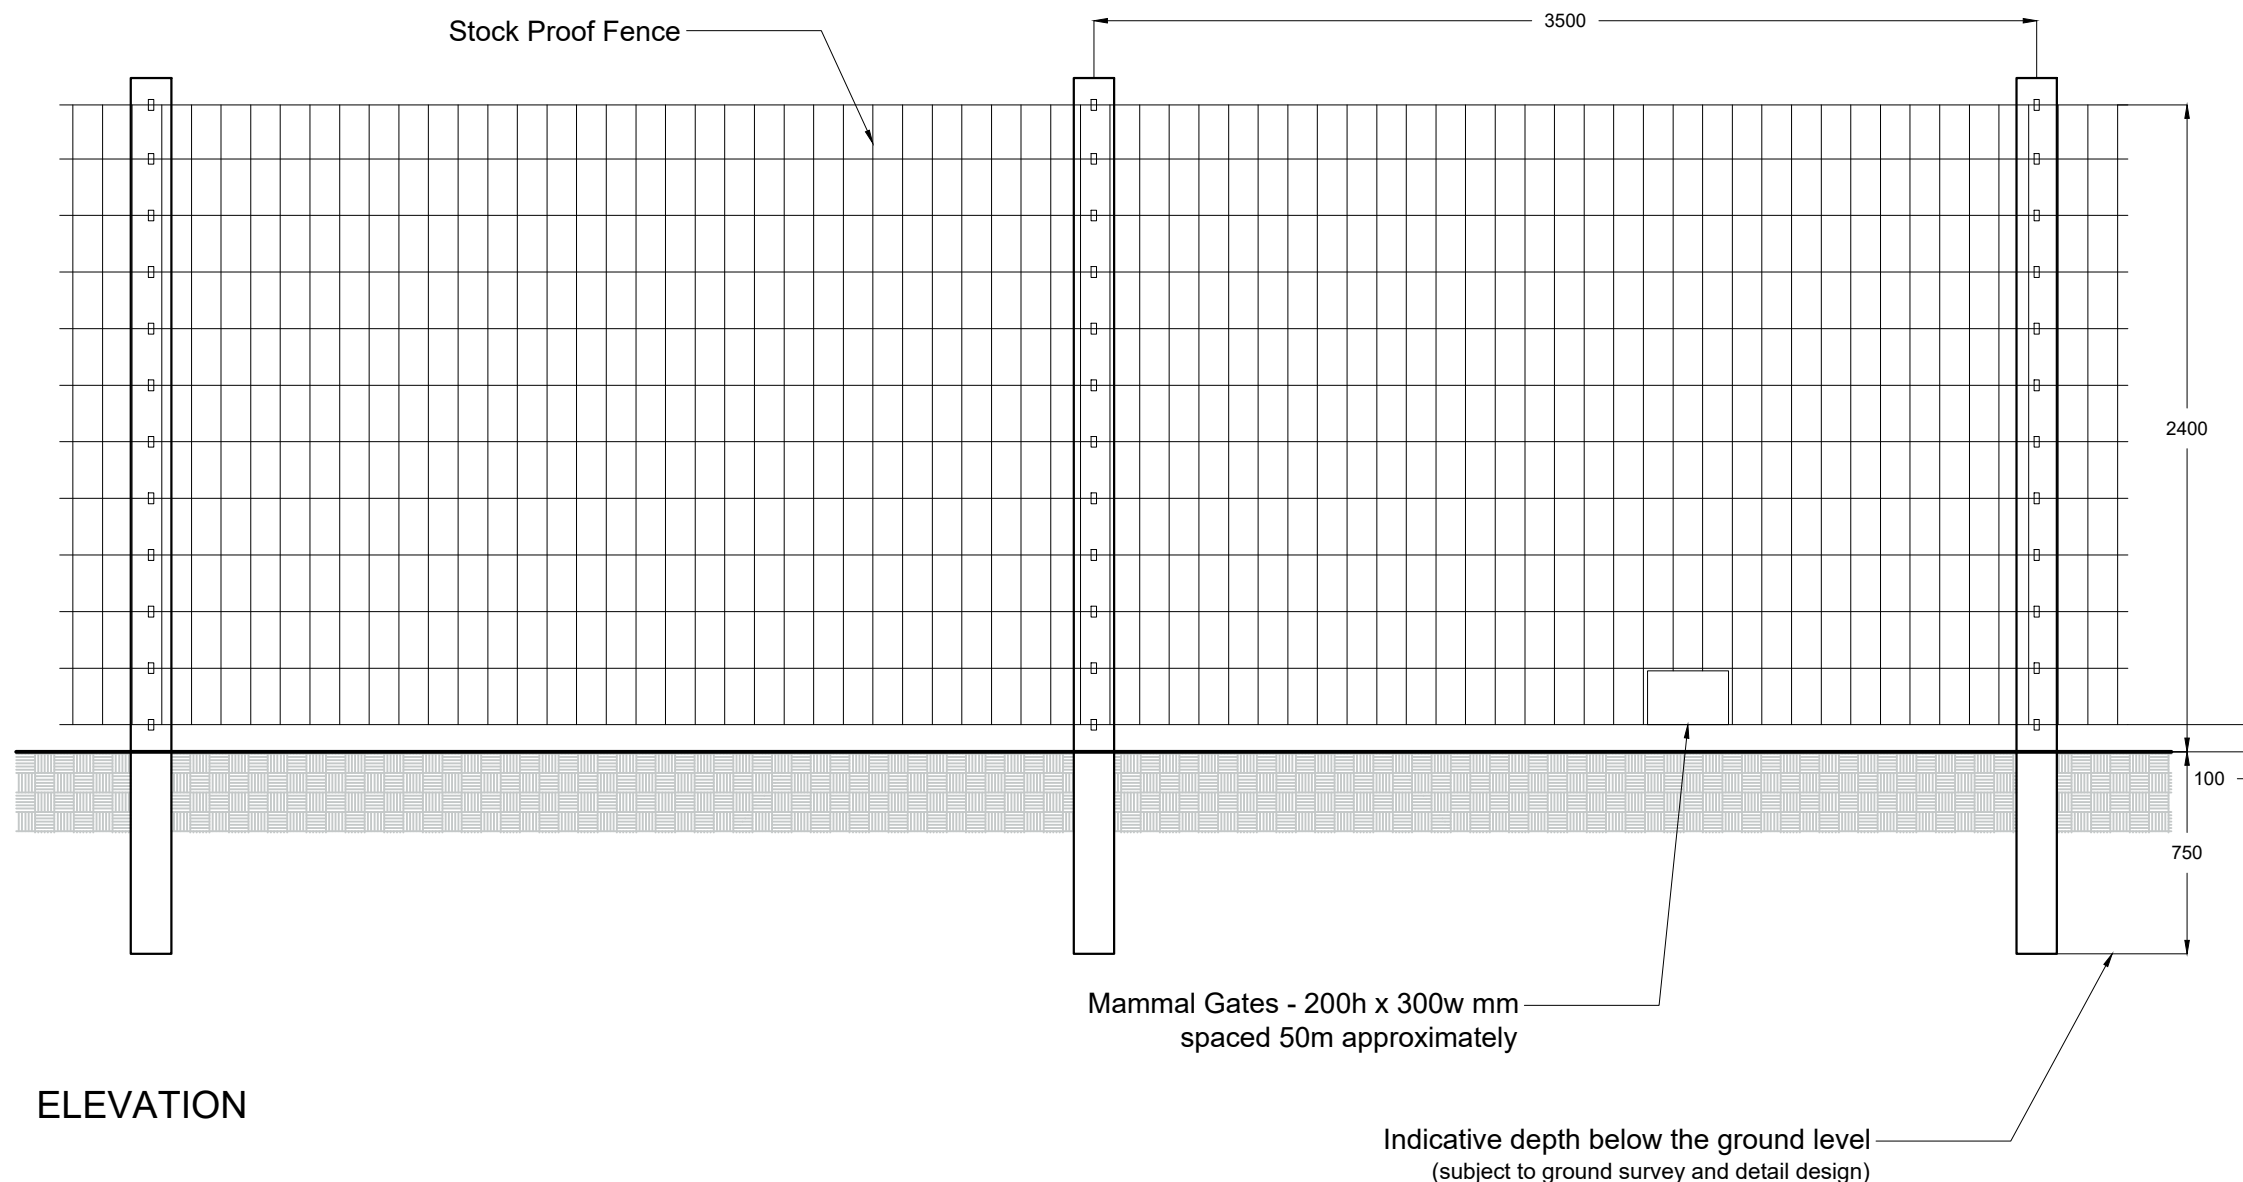

ELEVATION




PLAN



Status:

FOR PLANNING

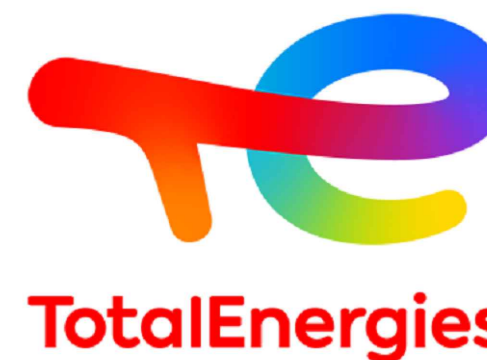

Drawing Title:

Deer Fence - Standard Detail

Drawn:

MC

Checked:

JHB

First Issued:

18.08.2022

Project Code:

LCS

Drawing Number:

SD-07

Sheet Size:

A3

Scale:

As Shown

Revision:

01