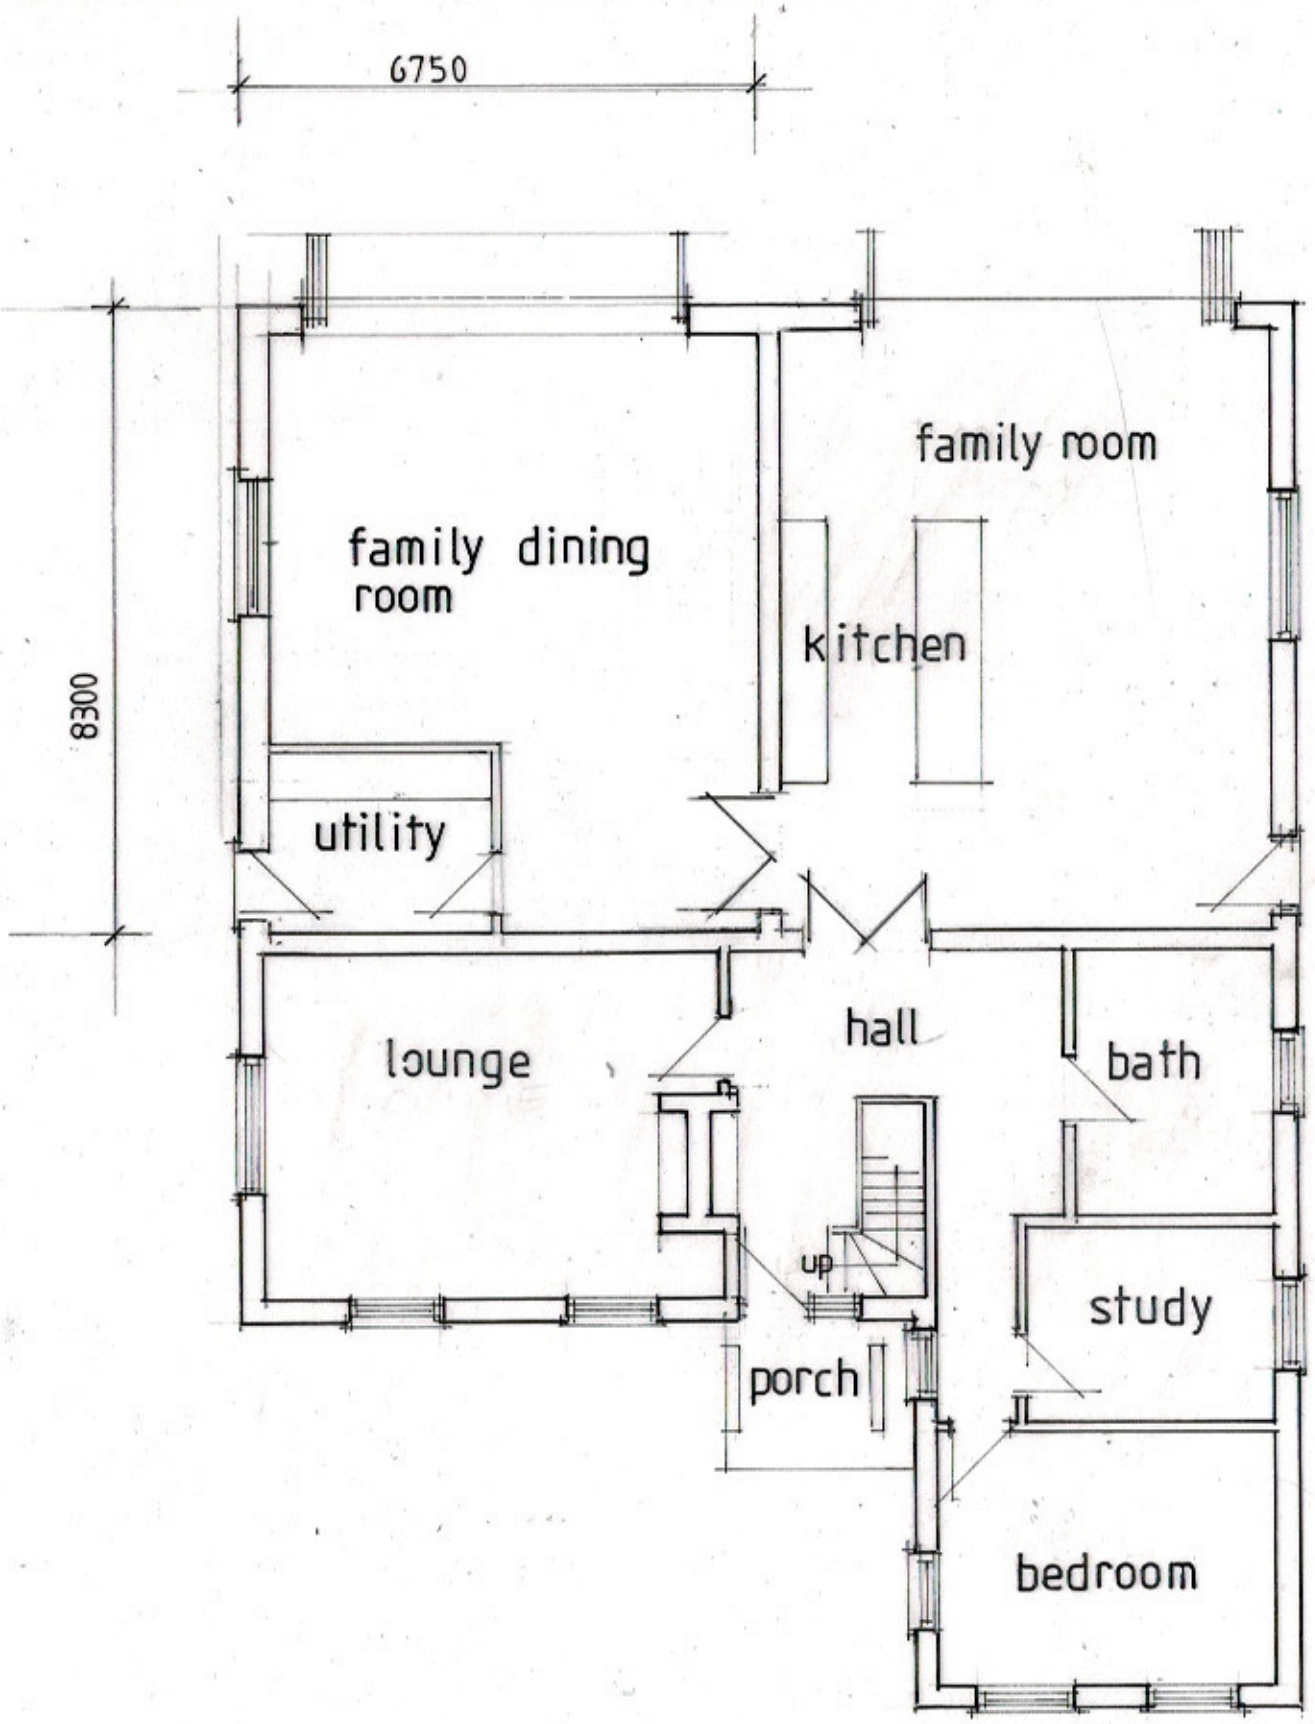

GROUND FLOOR

0 1 2 3 4 5 M

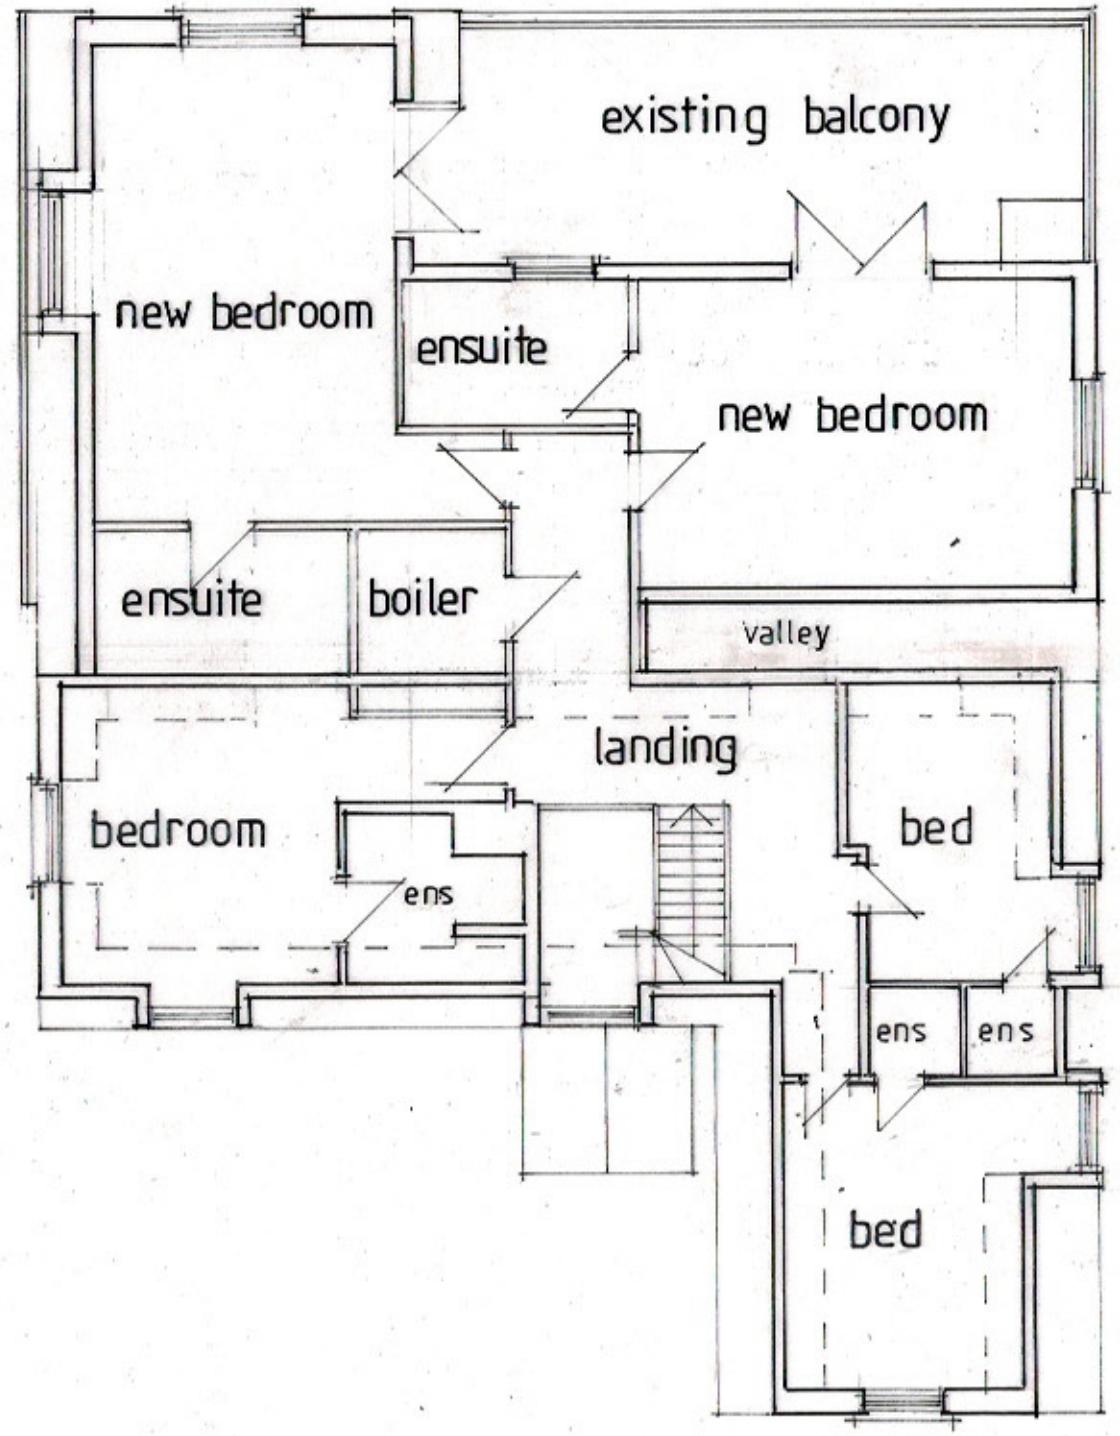

FIRST FLOOR

LITTLE FRYLANDS. WINEHAM LANE
WINEHAM

PLANS AS PROPOSED

2501/003

SCALE 1:100
DATE mar 2025
DRAWN

Repropoint 528359