0 1 2 3 4 5 M

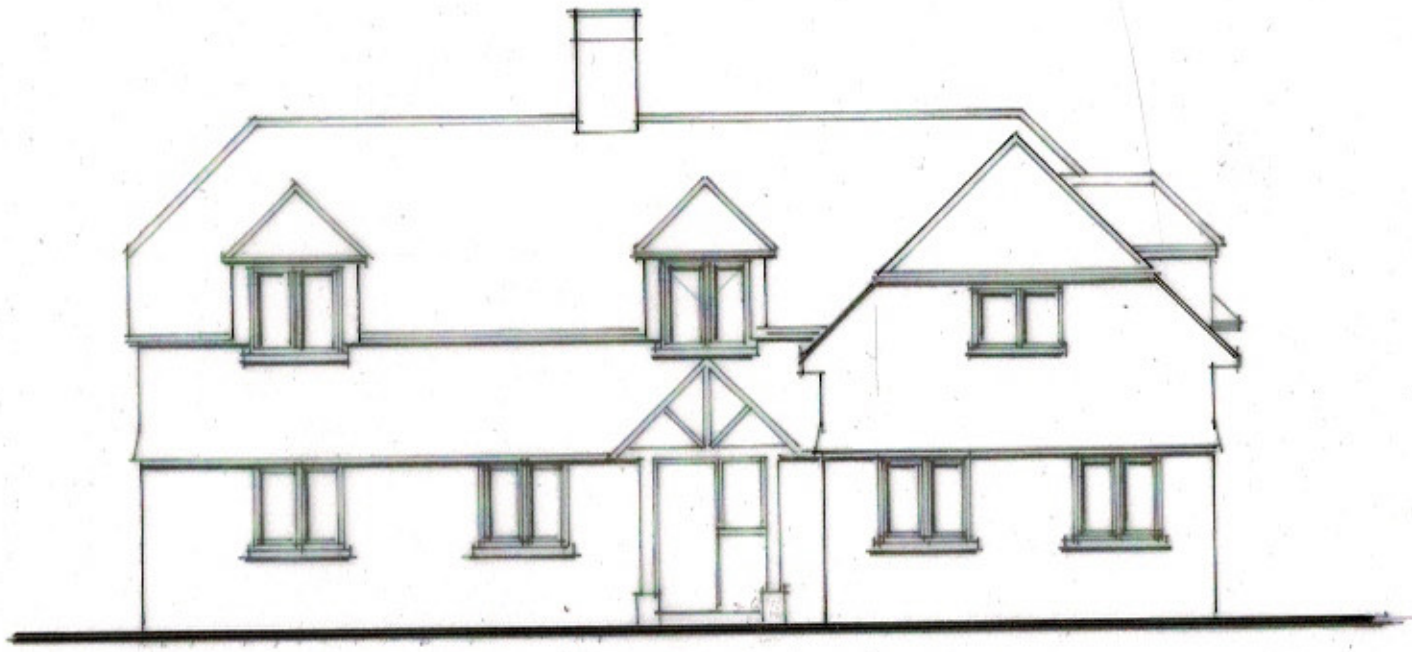

Front elevation (east)

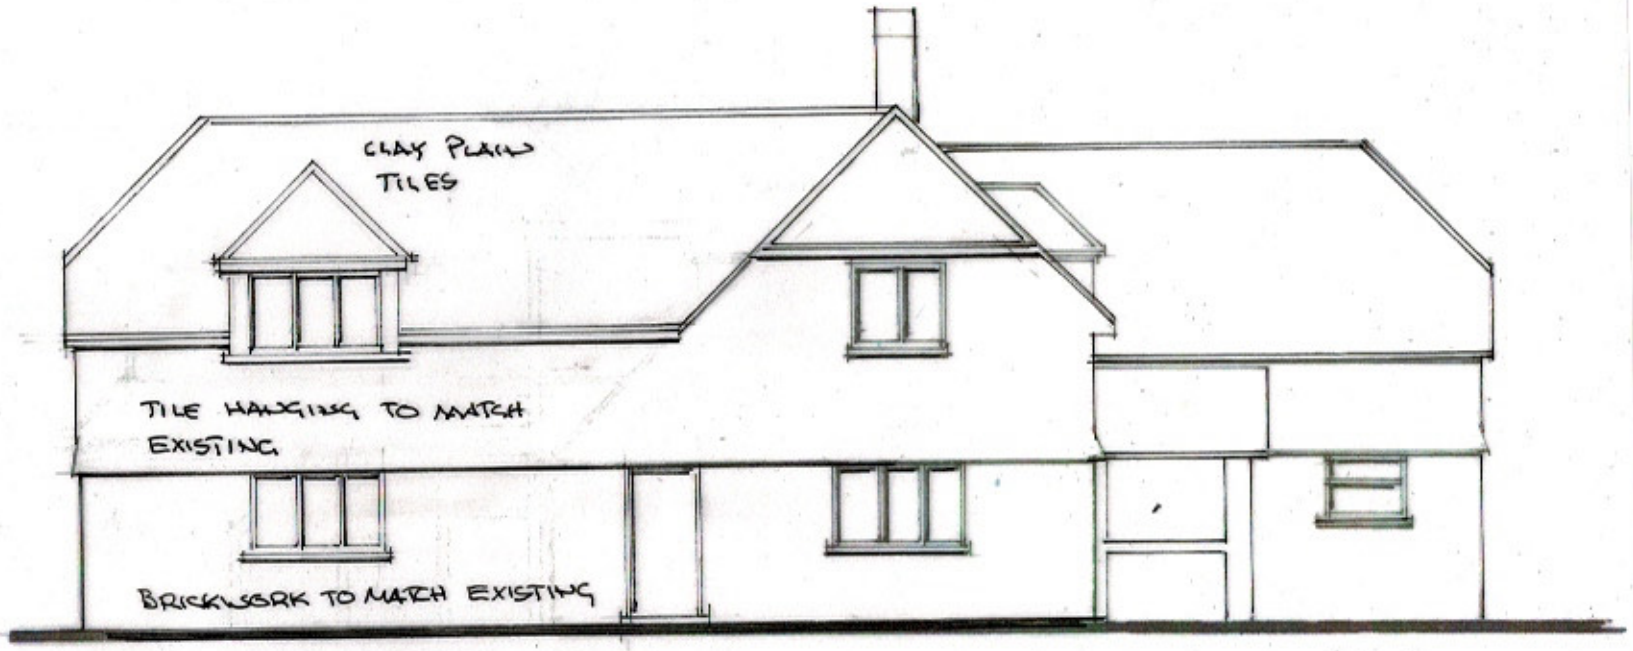

Side elevation (south)



Rear elevation (west)

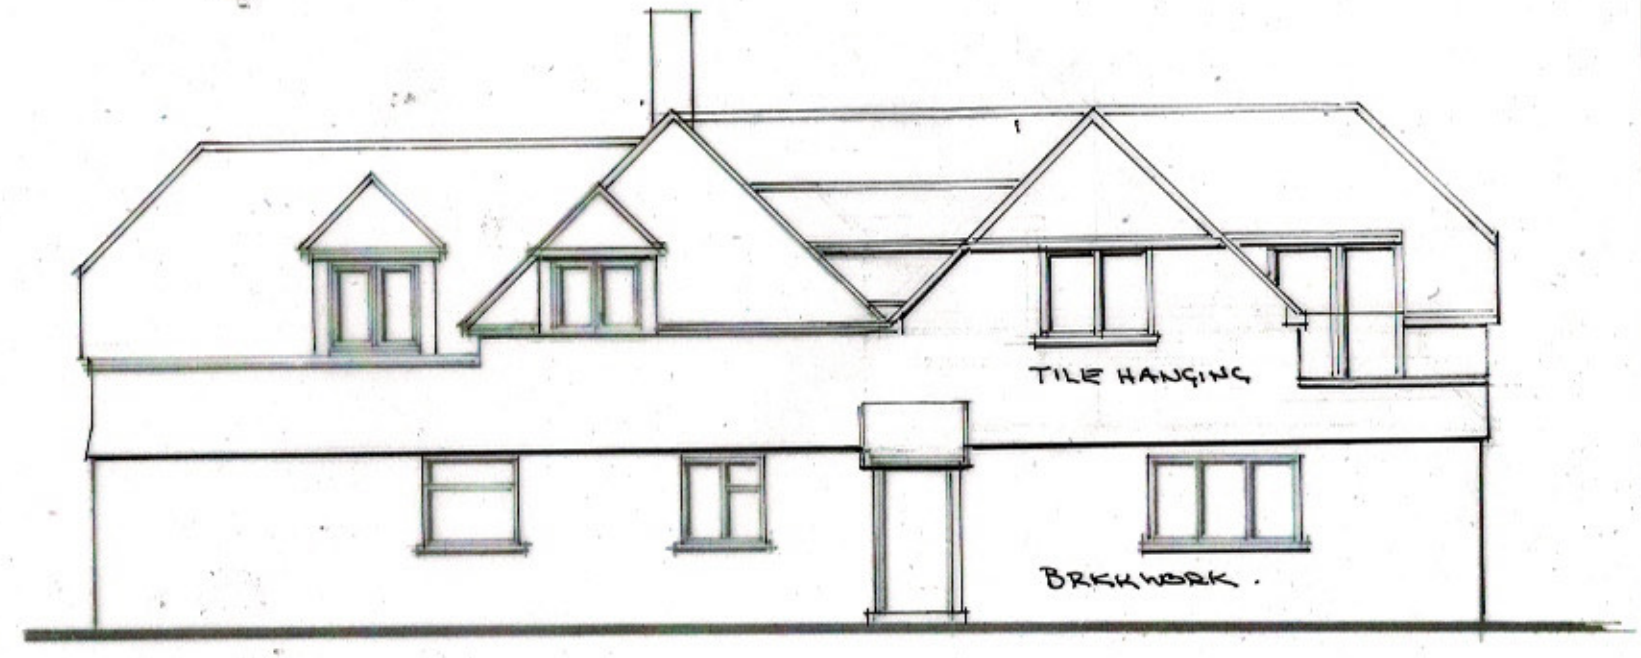

Side elevation (north)

LITTLE FRYLANDS. WINEHAM LANE
WINEHAM

ELEVATIONS AS PROPOSED

2501/004

SCALE 1:100
DATE mar 25
DRAWN