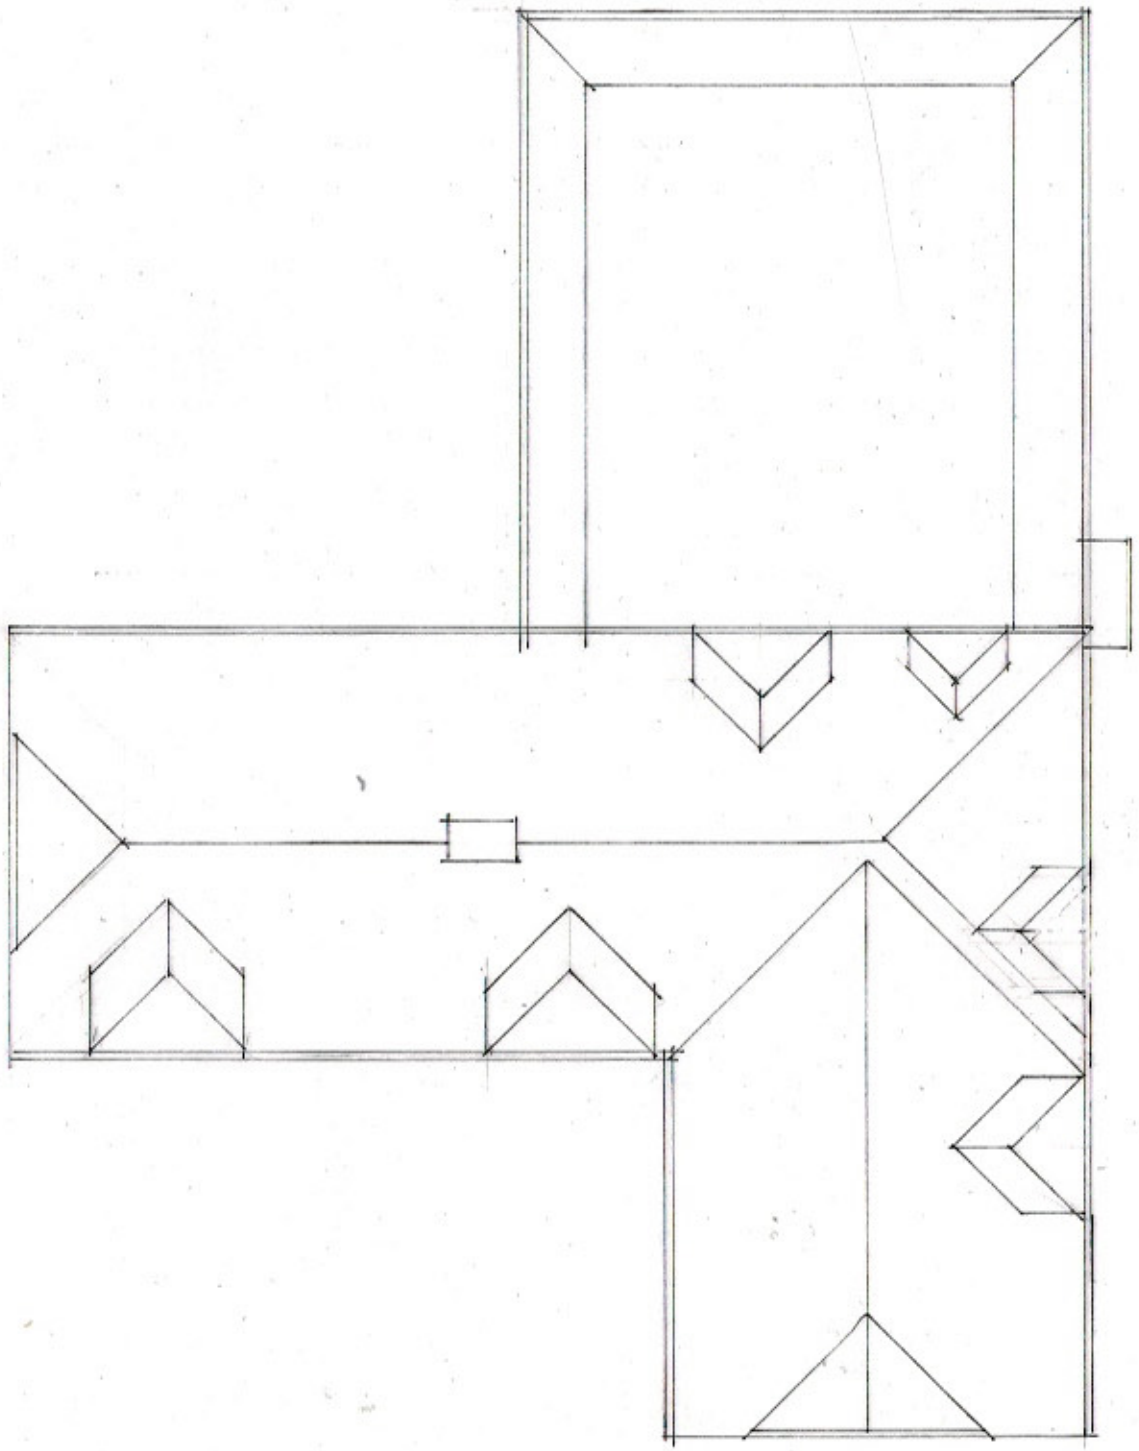

EXISTING

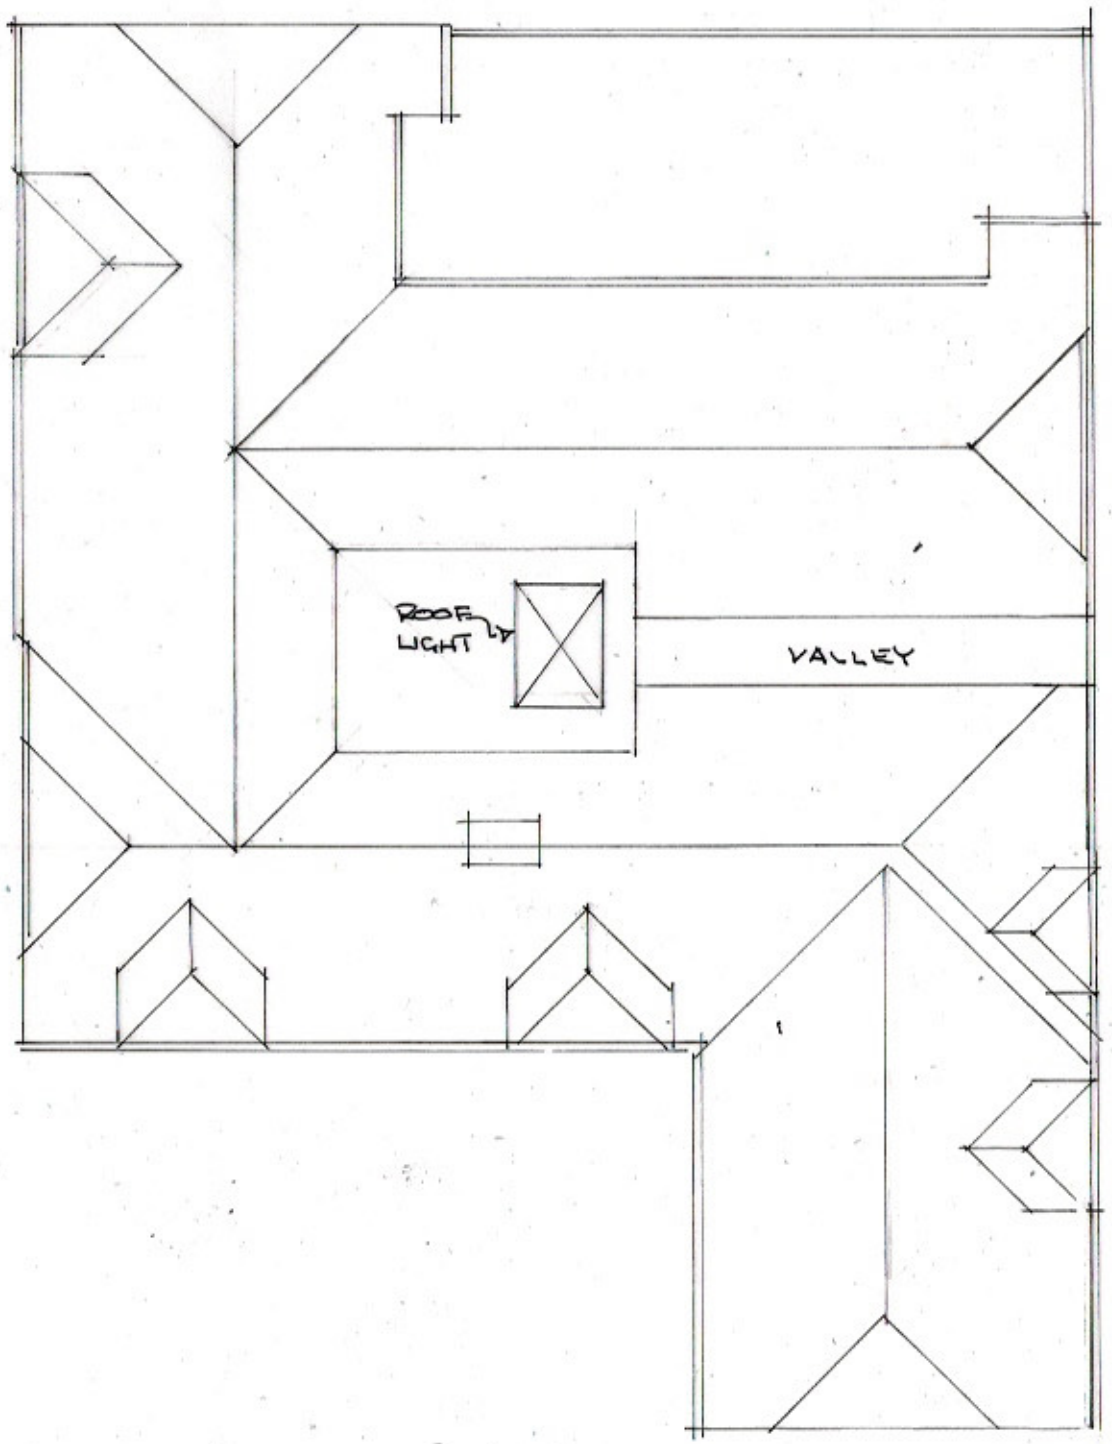

PROPOSED

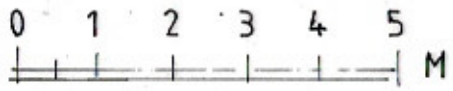

LITTLE FRYLANDS. WINEHAM LANE. WINEHAM.	EXISTING AND PROPOSED ROOF PLANS	2501 / 005	SCALE 1:100 DATE APRIL 25 DRAWN

Reproport 528359