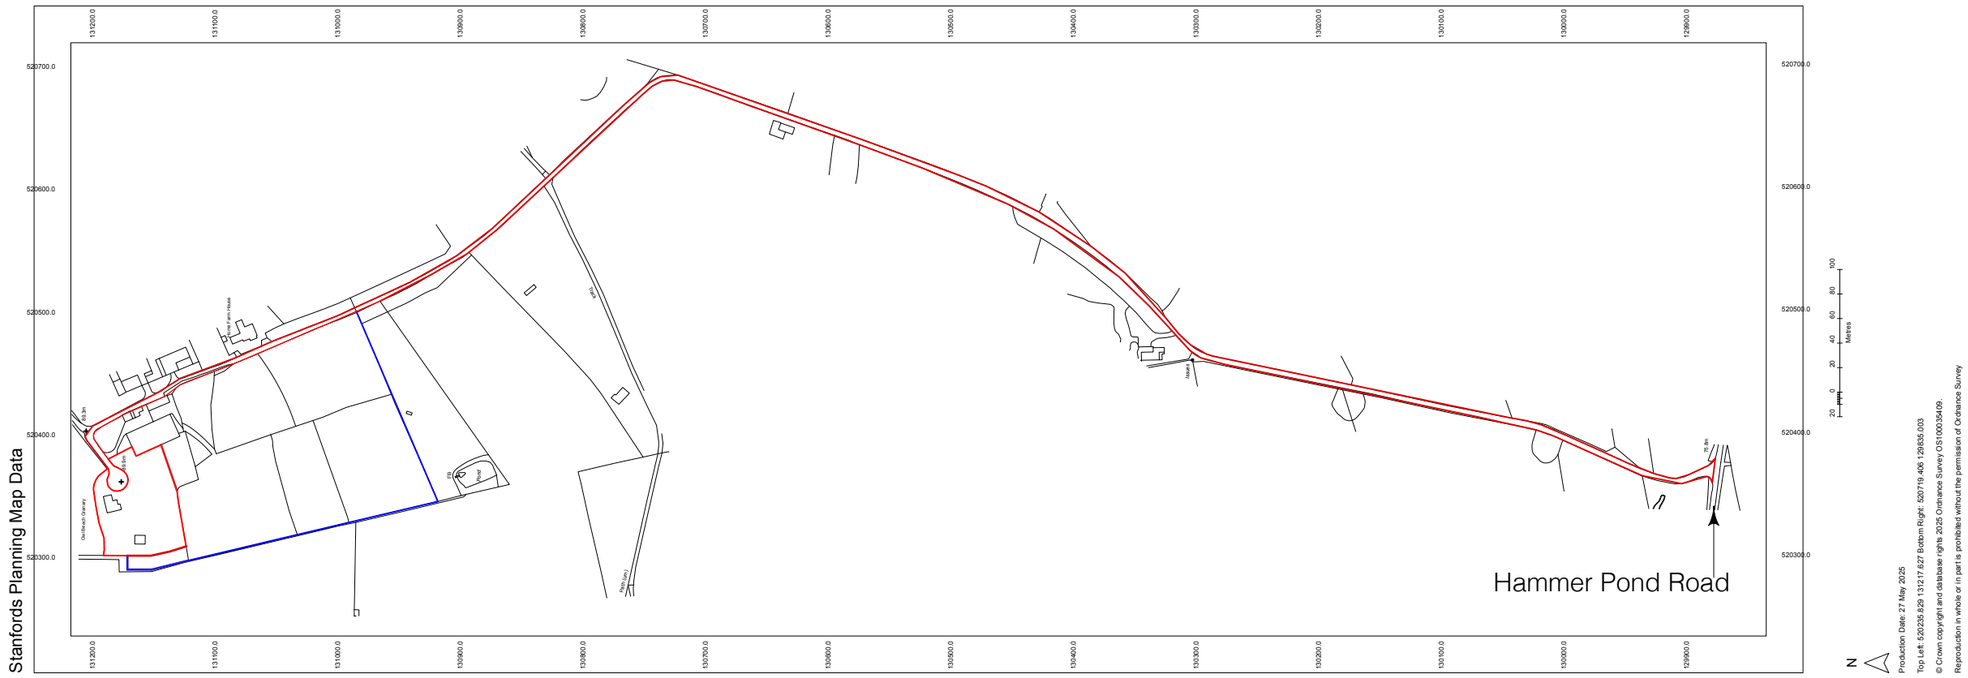


Note to validation team. Hammer Pond Road is a long straight road, it is not possible to show two roads. OS coordinates will have to suffice
for location. Scale reduced to 1:5000 to enable red line area to fit on one page.

Sheet No. D 0826/752/01 B

Scales Page Size A3:
1:5000

Notes:

Project Name:
Conversion of original bakery building
to ancilary accomodation & annexe
for host dwelling

Date: 31/07/2026

Client:
Charlesworth

Site Address:
Owl Beech Granary
Home Farm
Horsham
RH13 6PH

PB PROPERTIES
the design to build on

Paul Maggs MCIAT

Hazelwood, Harbolets Road,
West Chltington RH20 2LG

Tel: 01798 813298

paul@pbproperties.co.uk
www.pbproperties.co.uk

Drawings produced using Vectorworks CAD. Only written dimensions to be respected. Copyright protected to PB Properties

CIAT
CHARTERED PRACTICE