

Project Name:

Attic conversion with
box dormer to rear
elevation & 3 roof
windows to
principal elevation
CLD Application

Date: 13/01/2026

Client:
Hopkins

Site Address:
79 Lambs Farm Road
Horsham
RH12 4LE

PB


the design
to build on

PROPERTIES

Paul Maggs MCIAT
Hazelwood, Harbours Road,
West Chilmington RH20 2LG
Tel: 01798 813298
paul@pbproperties.co.uk
www.pbproperties.co.uk
Drawings produced using Vectorworks
CAD. Only written dimensions to be
respected. Copyright protected to
PB Properties

CIAT

CHARTERED PRACTICE

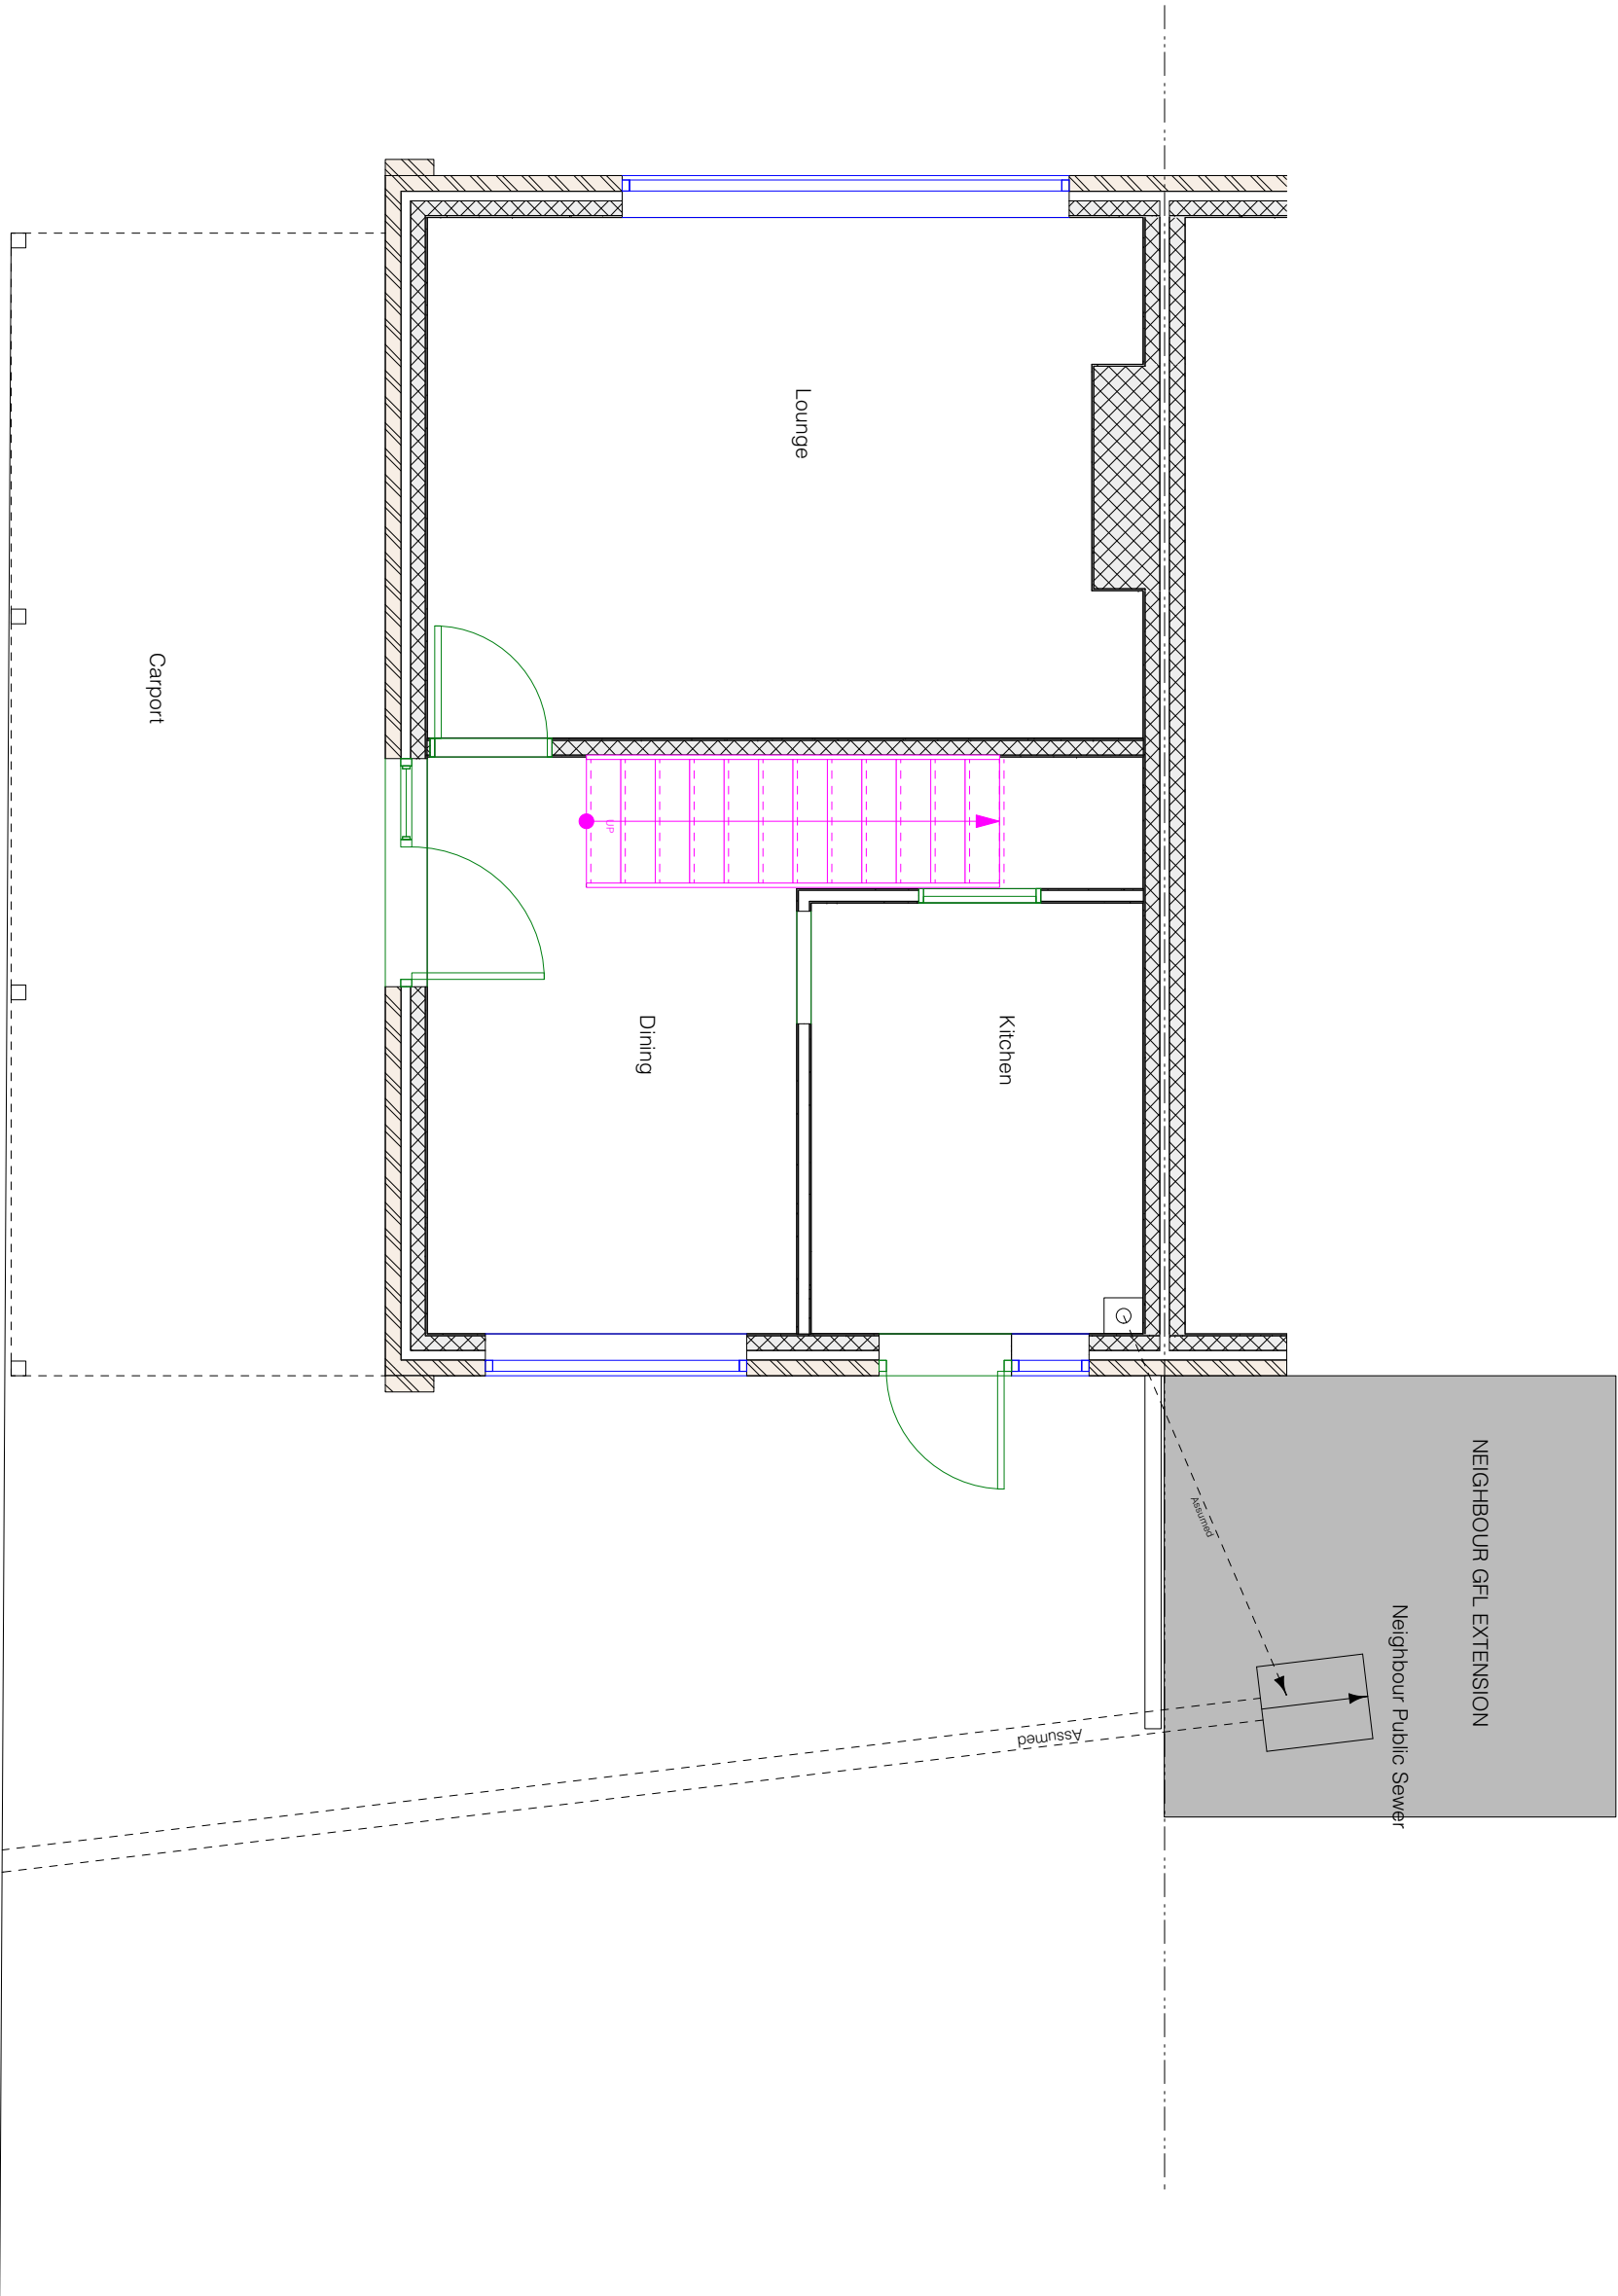

EXISTING GROUND FLOOR

0.00

1.0

2.0

3.0

4.0

5.0 M