
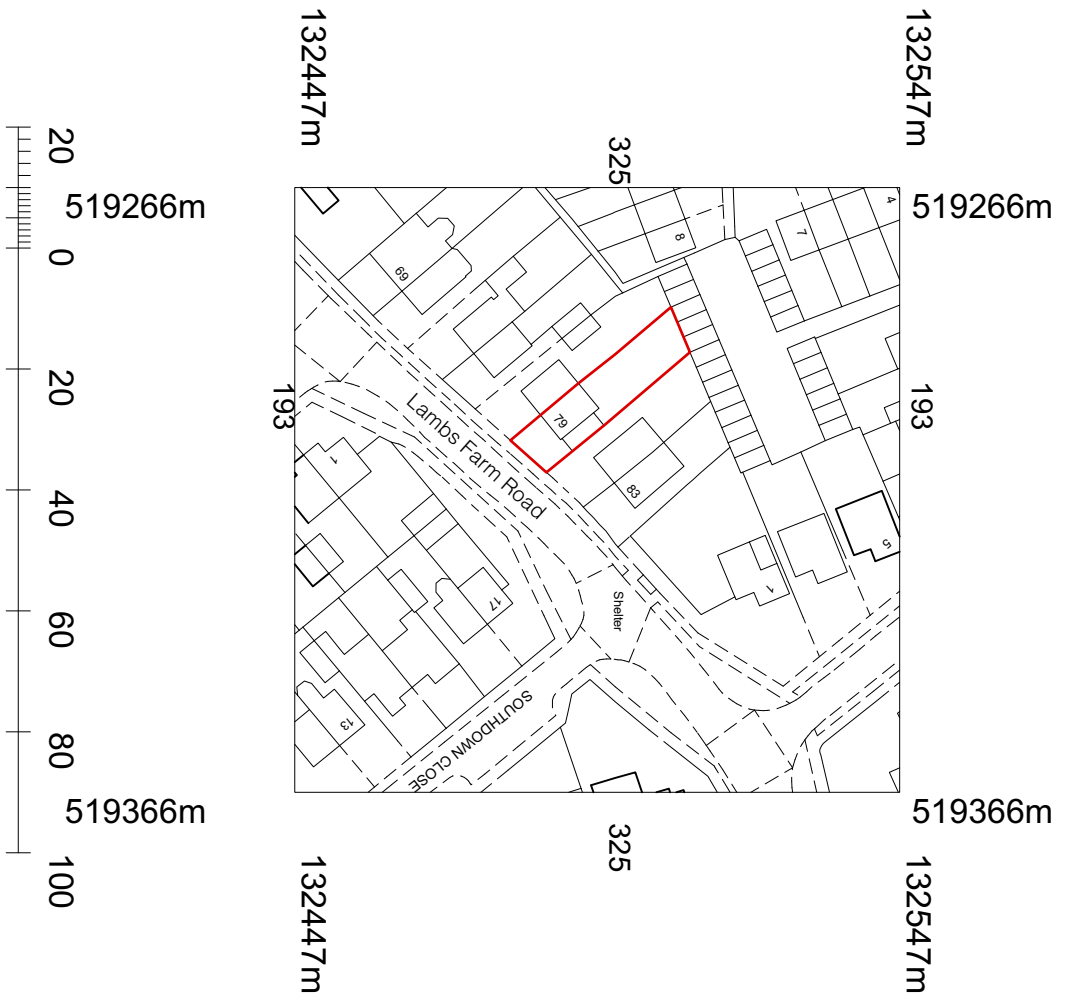


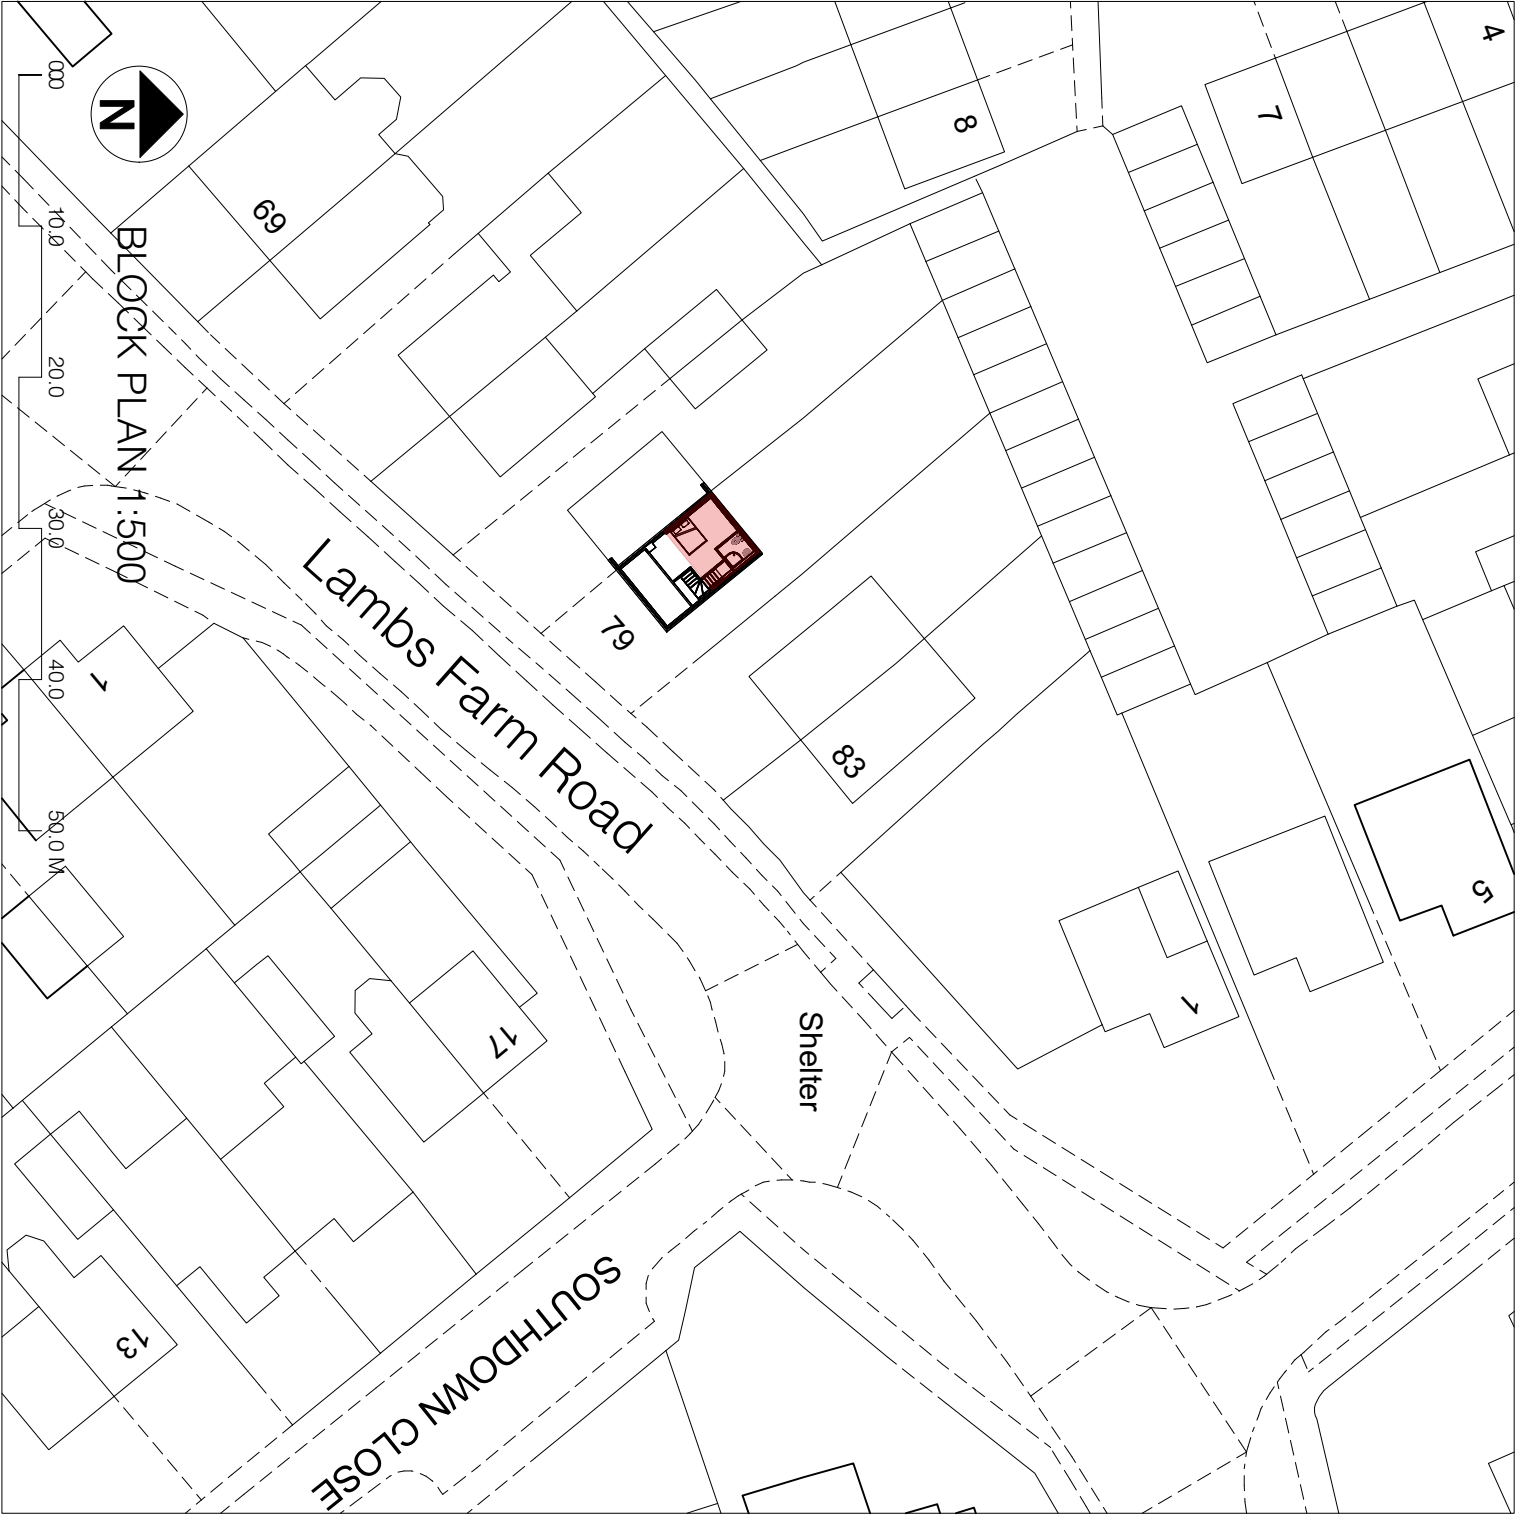

Sheet No. CLD 0126/786/01

Scales:

AS NOTED

Notes:

Project Name:

Attic conversion with
box dormer to rear
elevation & 3 roof
windows to
principal elevation
CLD Application

Date: 13/01/2026

Client:

Hopkins

Site Address:

79 Lambs Farm Road
Horsham
RH12 4LE



Paul Maggs MCIAT
Hazelwood, Harbours Road,
West Chilmington RH20 2LG
Tel: 01798 813298
paul@pbproperties.co.uk
www.pbproperties.co.uk
Drawings produced using Vectorworks
CAD. Only written dimensions to be
relied upon. Copyright protected to
PB Properties



CHARTERED PRACTICE