


Date Produced: 13-Jan-2026

Scale: 1:1250 @A3

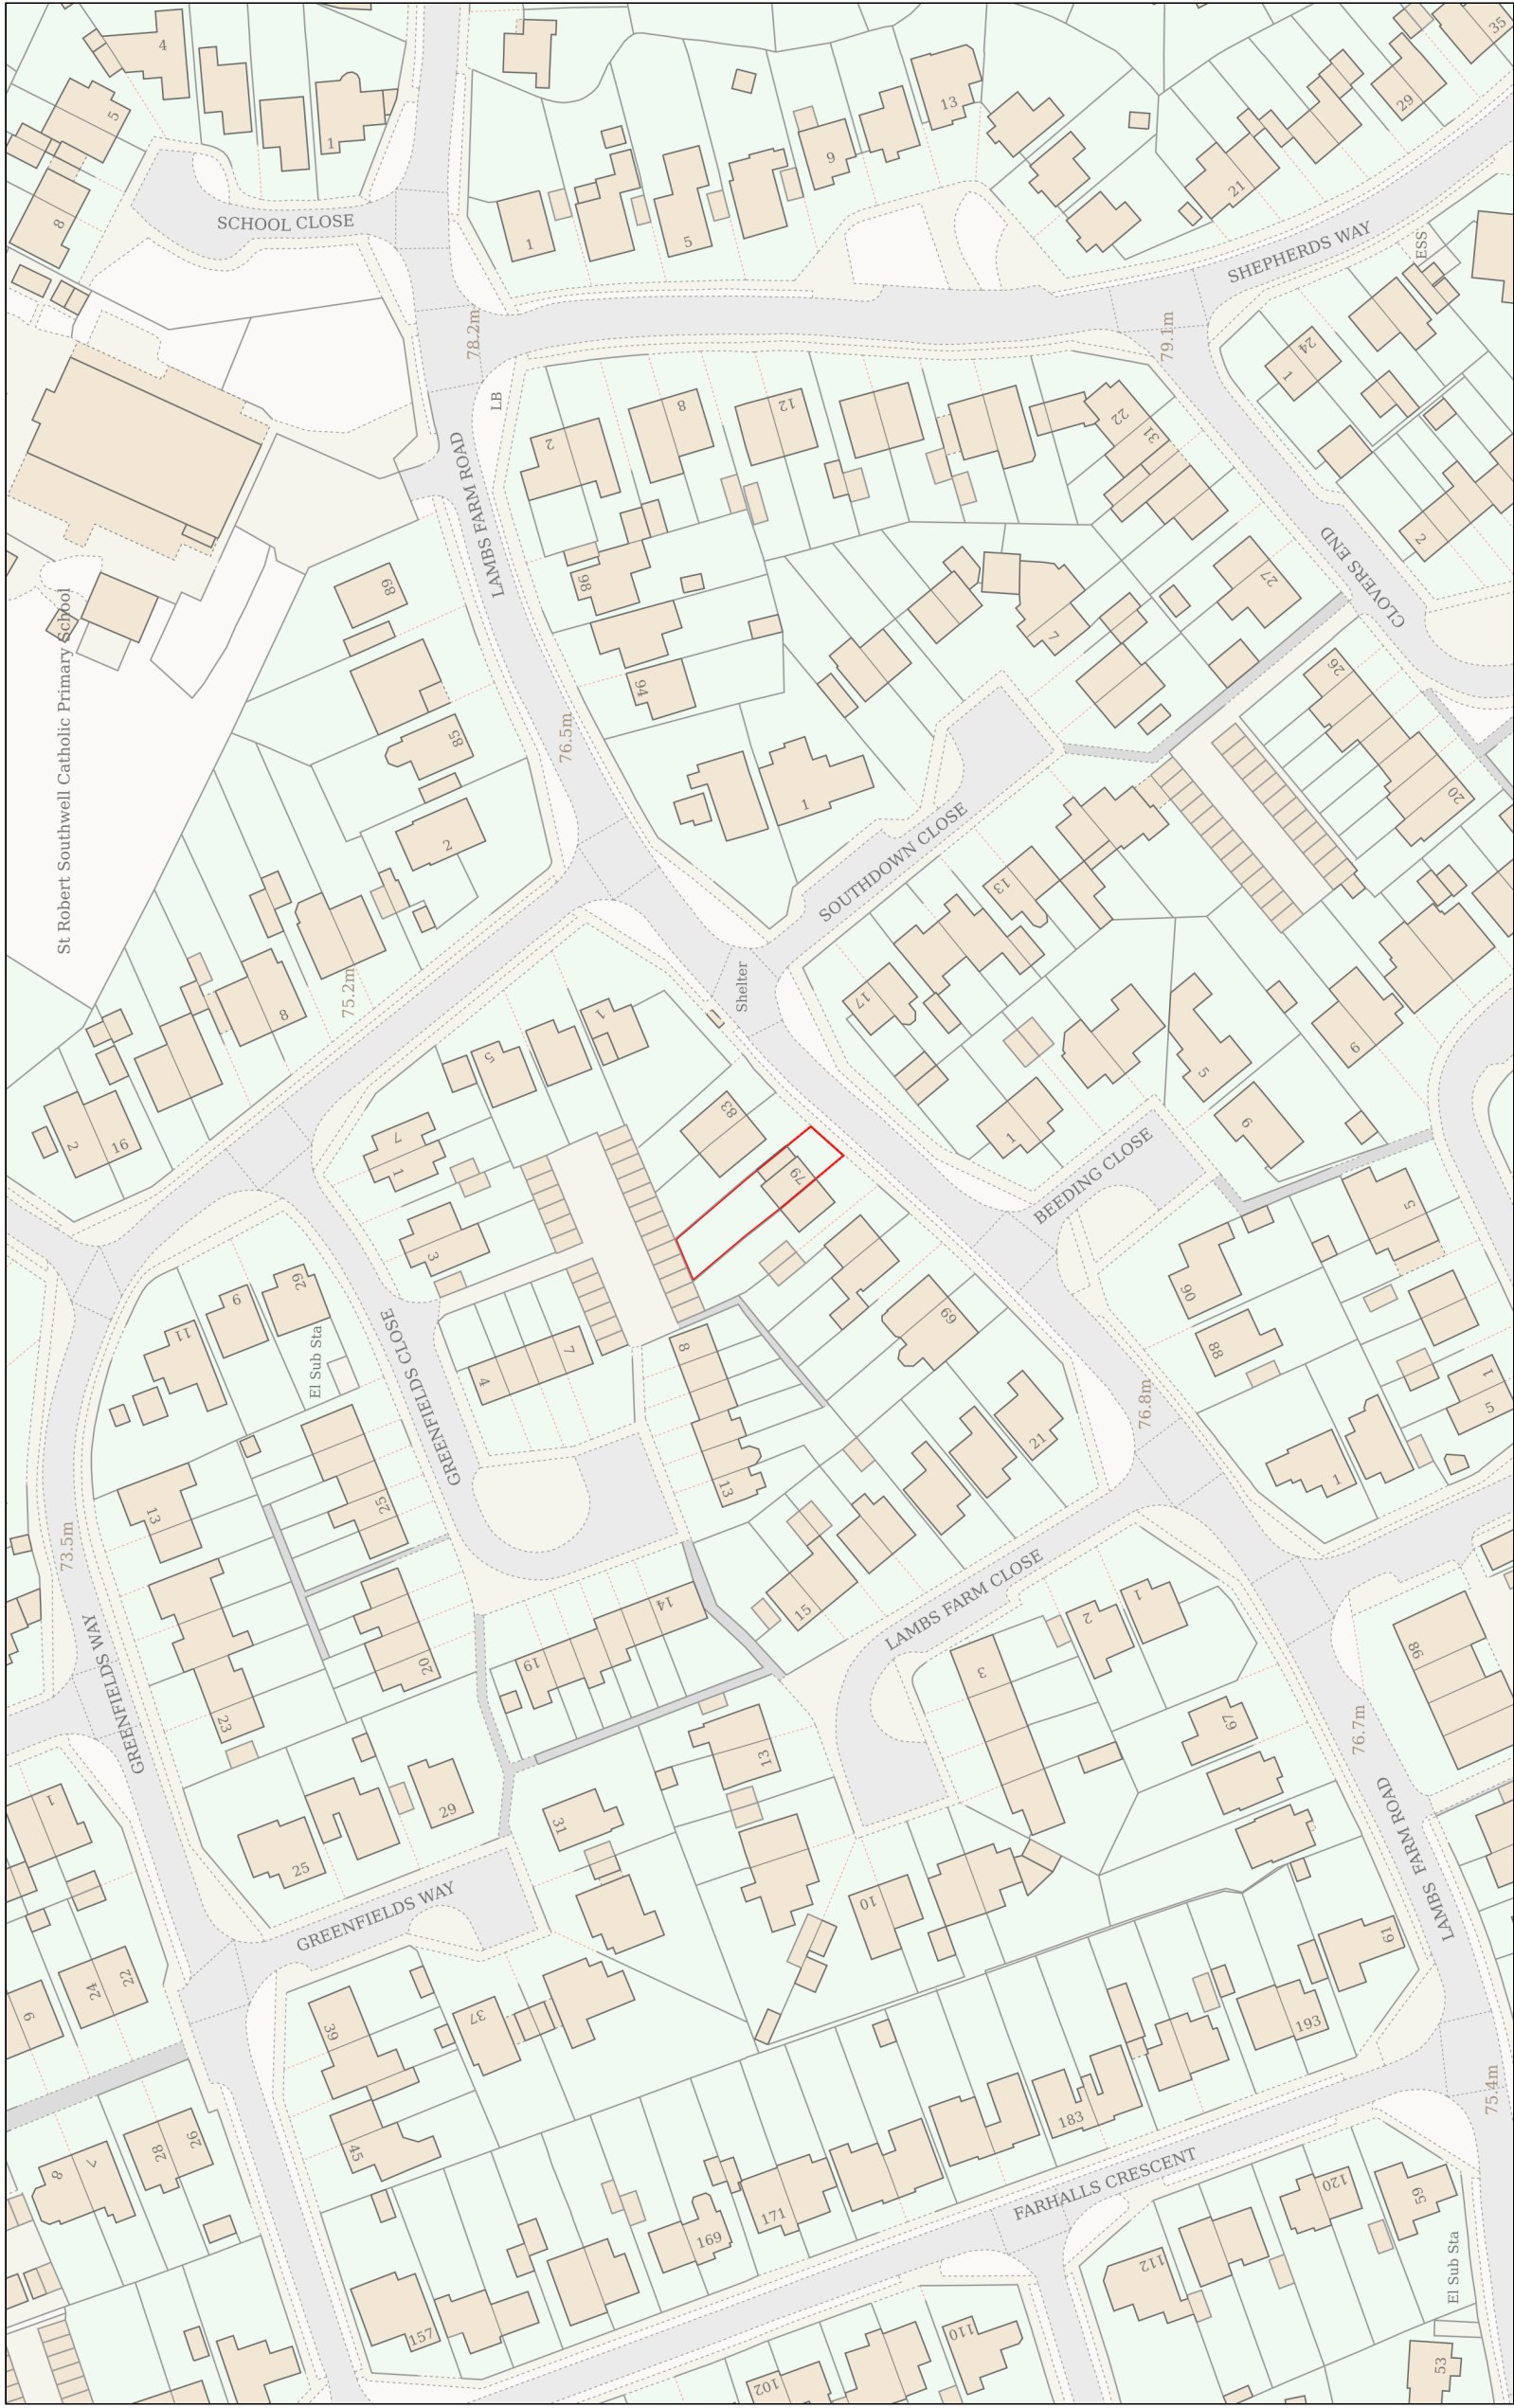

Planning Portal Reference: PP-14618550v1

