

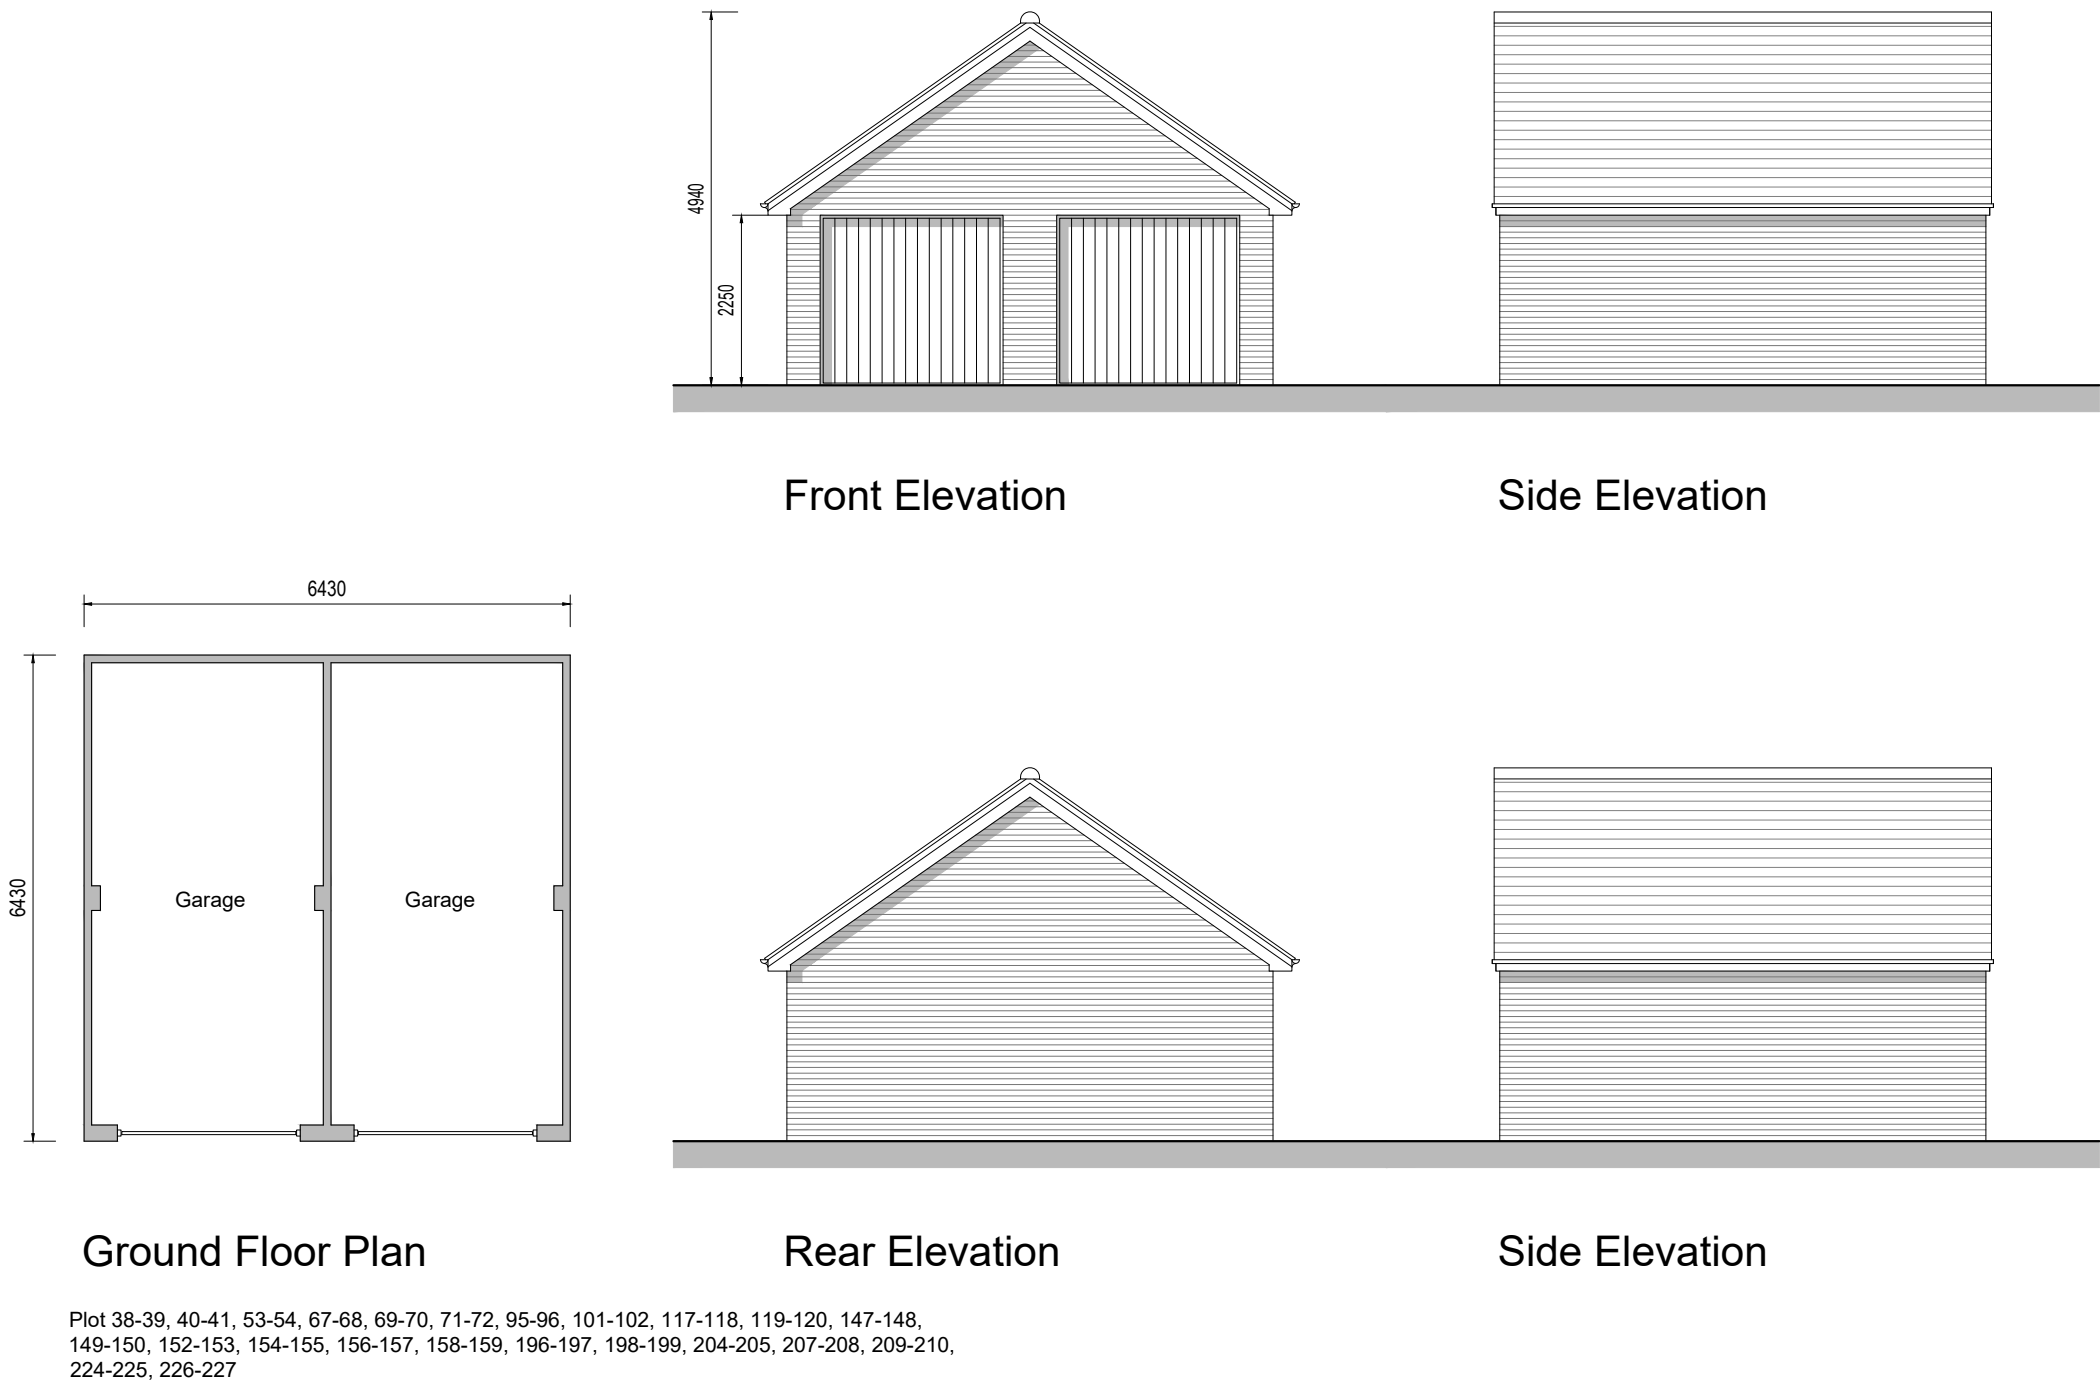


Double Garages

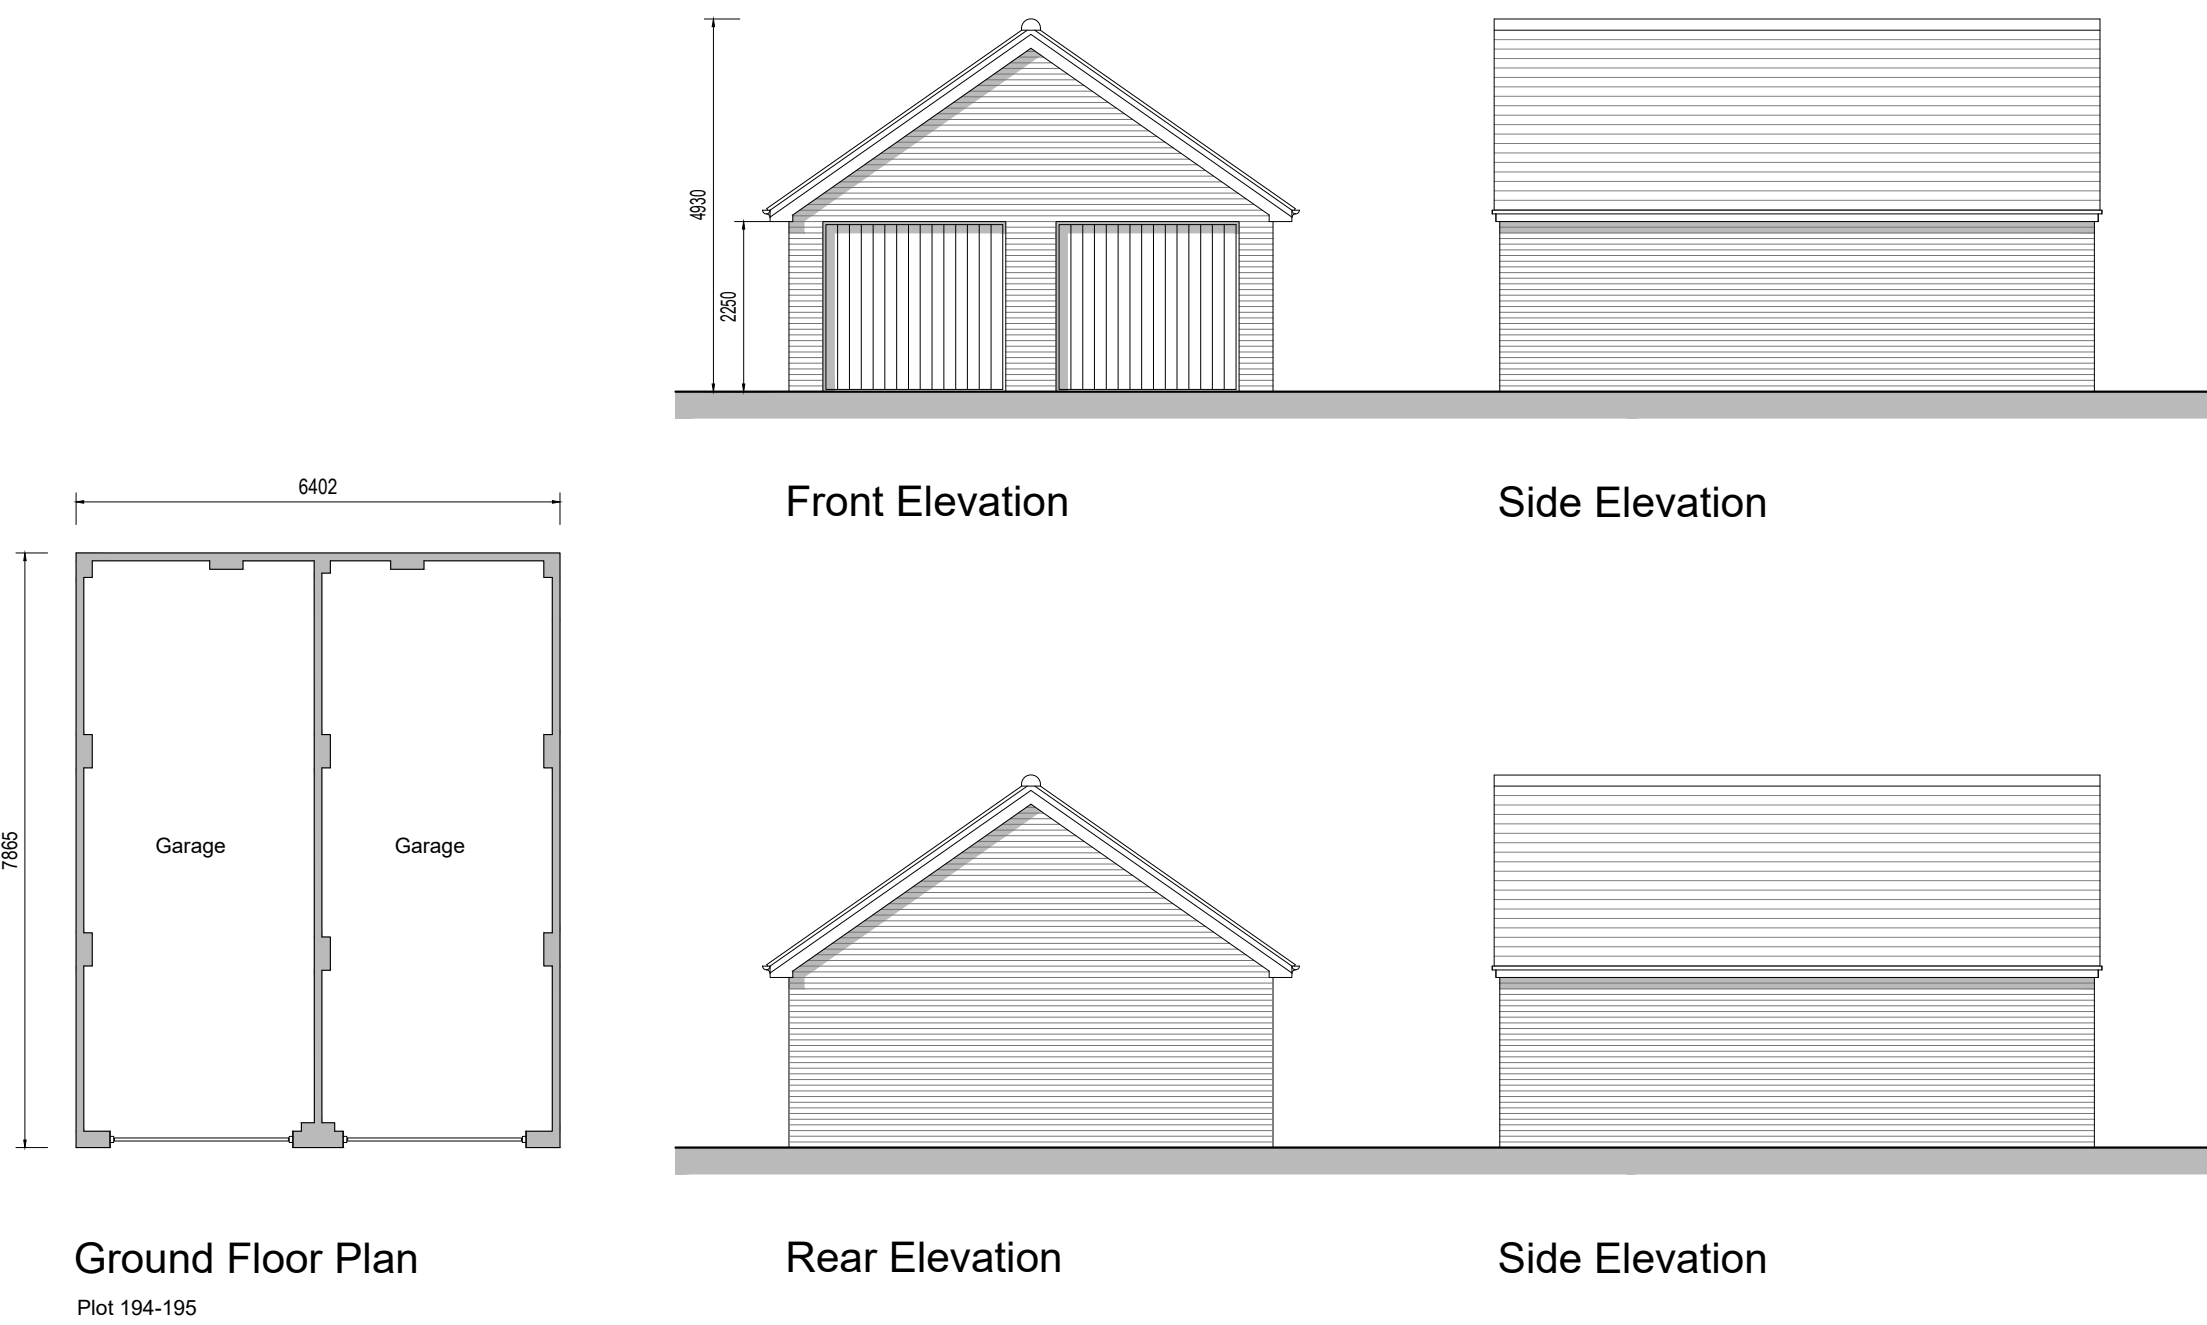

Sub-Station

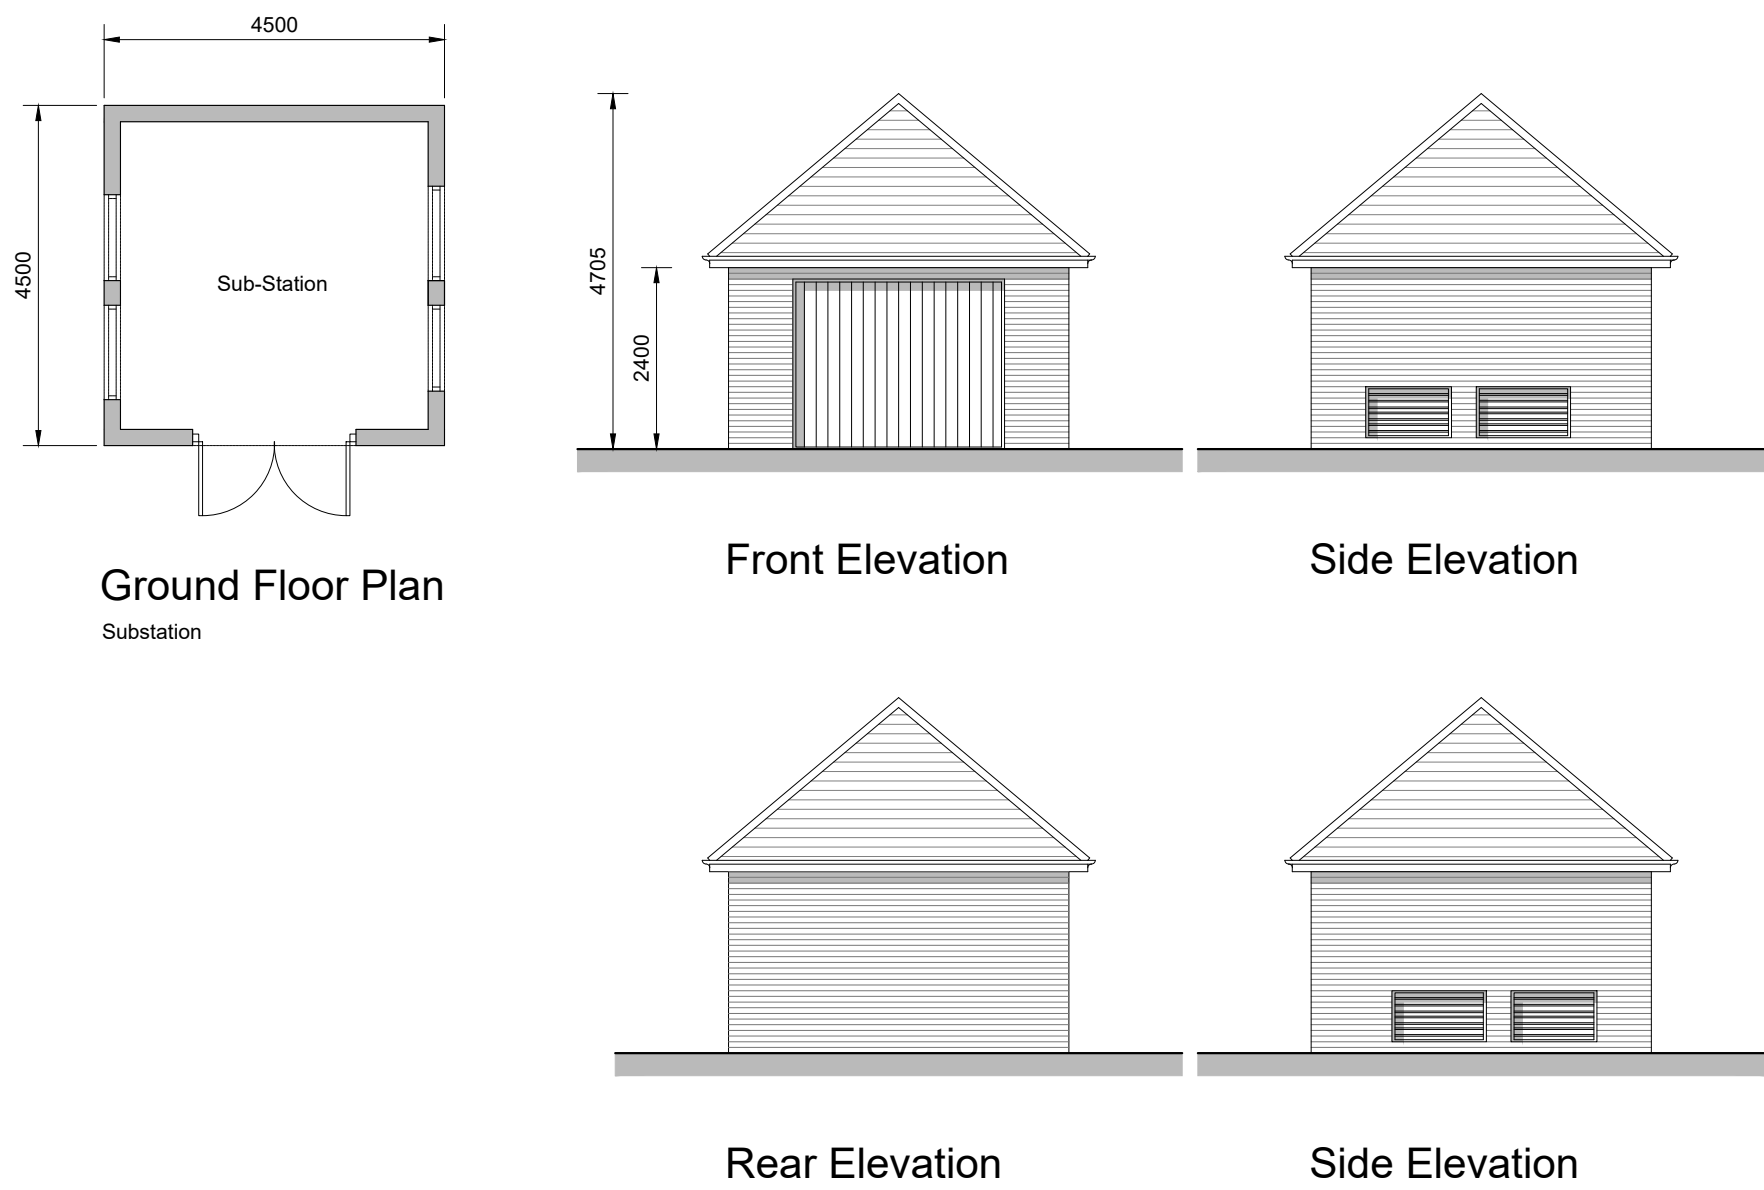

Planning

REV.		DATE	REVISIONS:		BY	REV.	DATE	REVISIONS:		BY	REV.	DATE	REVISIONS:		BY	STATUS:	Planning	CLIENT: Crest Nicholson		PROJECT: Kilnwood Vale Phase 3D, 3E, 3F and 3G		 architecture planning masterplanning Broadmede House, Farnham Business Park, Weydon Lane, Farnham, Surrey GU9 8QT. info@osparchitecture.com www.osparchitecture.com Tel: 01252 267878			
																		SCALE: 1:100 (A1 ORIGINAL)		DRAWING: Ancillary Buildings - Sheet 1 of 2 Proposed Plans and Elevations					
																		DRAWN: CT		21173					
																		DATE: Sep23		P280					
																				—					
© COPYRIGHT EXISTS ON THE DESIGNS AND INFORMATION SHOWN ON THIS DRAWING																		This drawing may be scaled or cross referenced to the scale bar for planning application purposes only. Do not scale for any other purpose, use figured dimensions only. Subject to site survey and all necessary consents. All dimensions to be checked by user and any discrepancies, errors or omissions to be reported to the Architect before work commences. This drawing is to be read in conjunction with all other relevant materials.							